

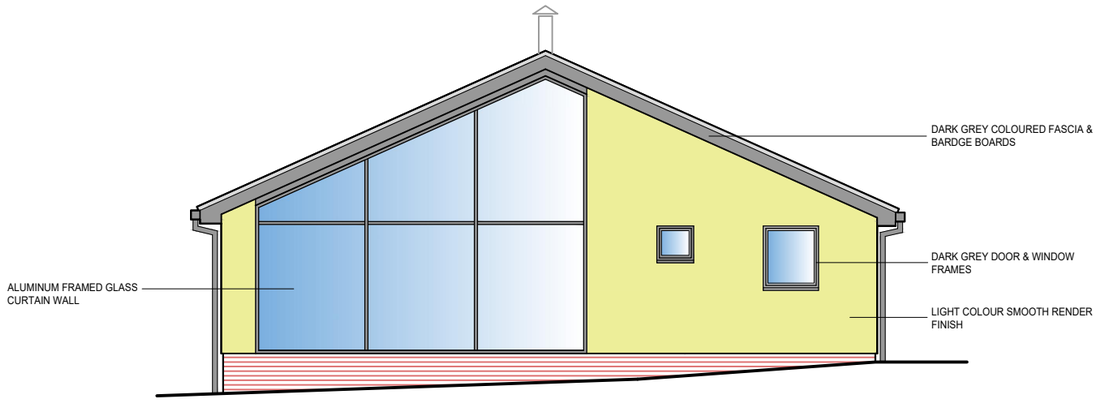



SOUTH EAST ELEVATION

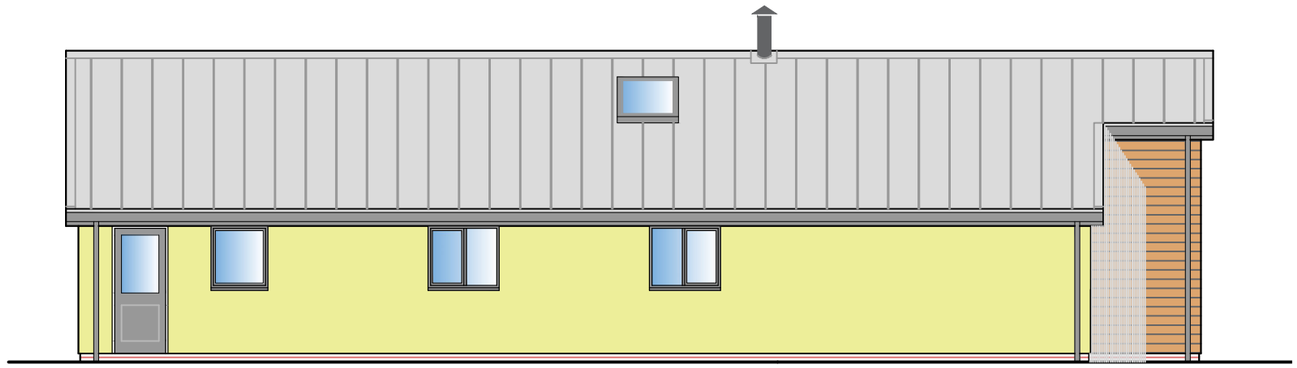


NORTH EAST ELEVATION

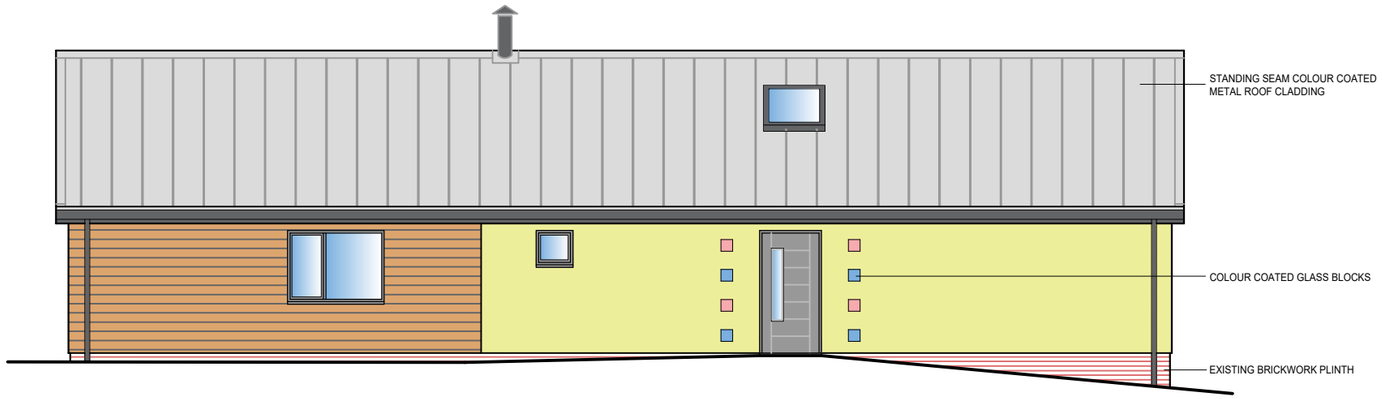

SOUTH WEST ELEVATION

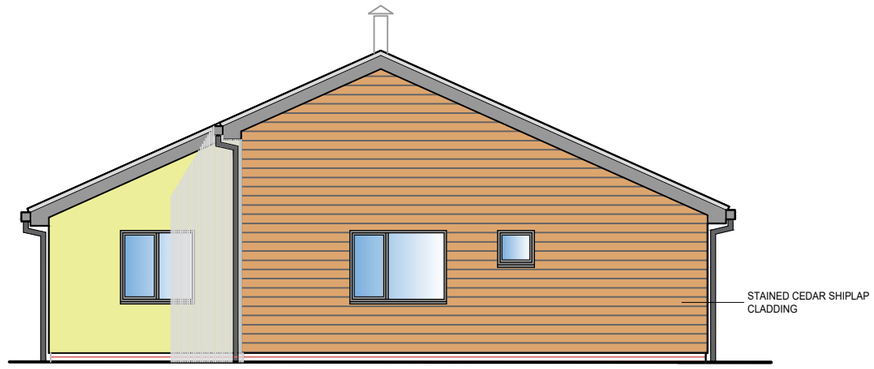

NORTH WEST ELEVATION

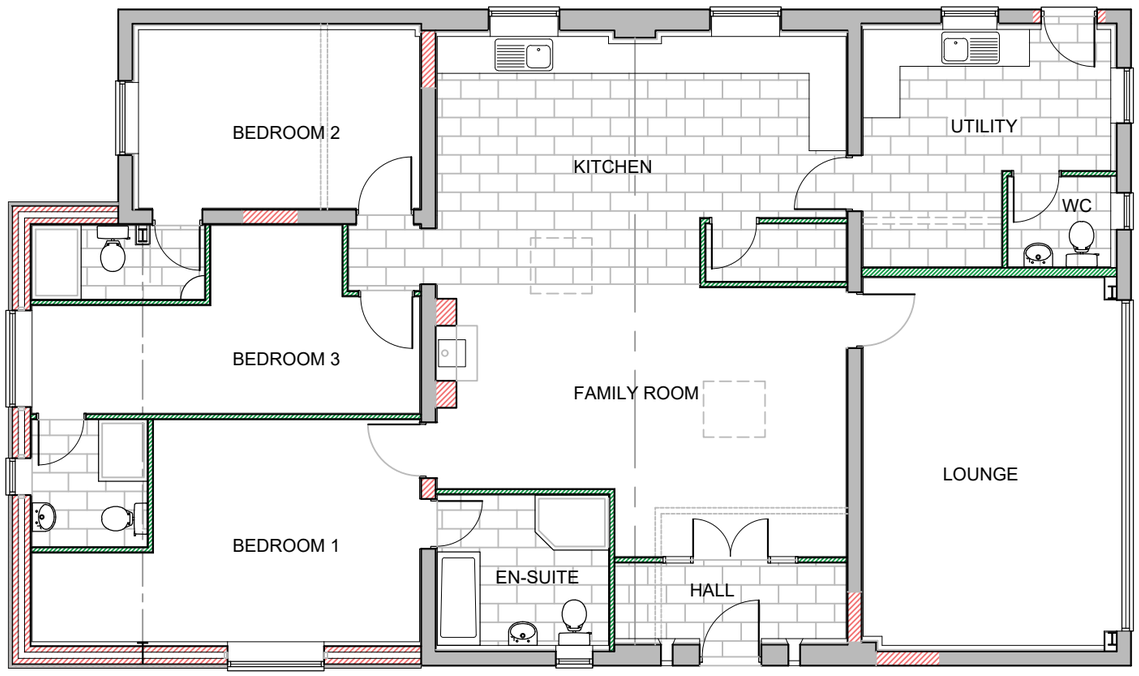

GROUND FLOOR PLAN

SCALE 1:100

0 1m 2m 3m 4m 5m

Elkin Design
Architectural, Planning & Building Consultant
14 Highfield Road, Hixon, Staffs, ST18 0LY
Tel 01889 207323 Mob 07941517482
E-mail gordon.elkin2@ntlworld.com

DRG. NO. 20-112-02	revision
title: Plans and Elevations as Proposed	scale: 1:100 @ A3
project: Conversion of Outbuilding to Dwelling at Cross Farm, Hollington	date: June 2020
	drawn: GSE
client: Mr & Mrs J. Earl	