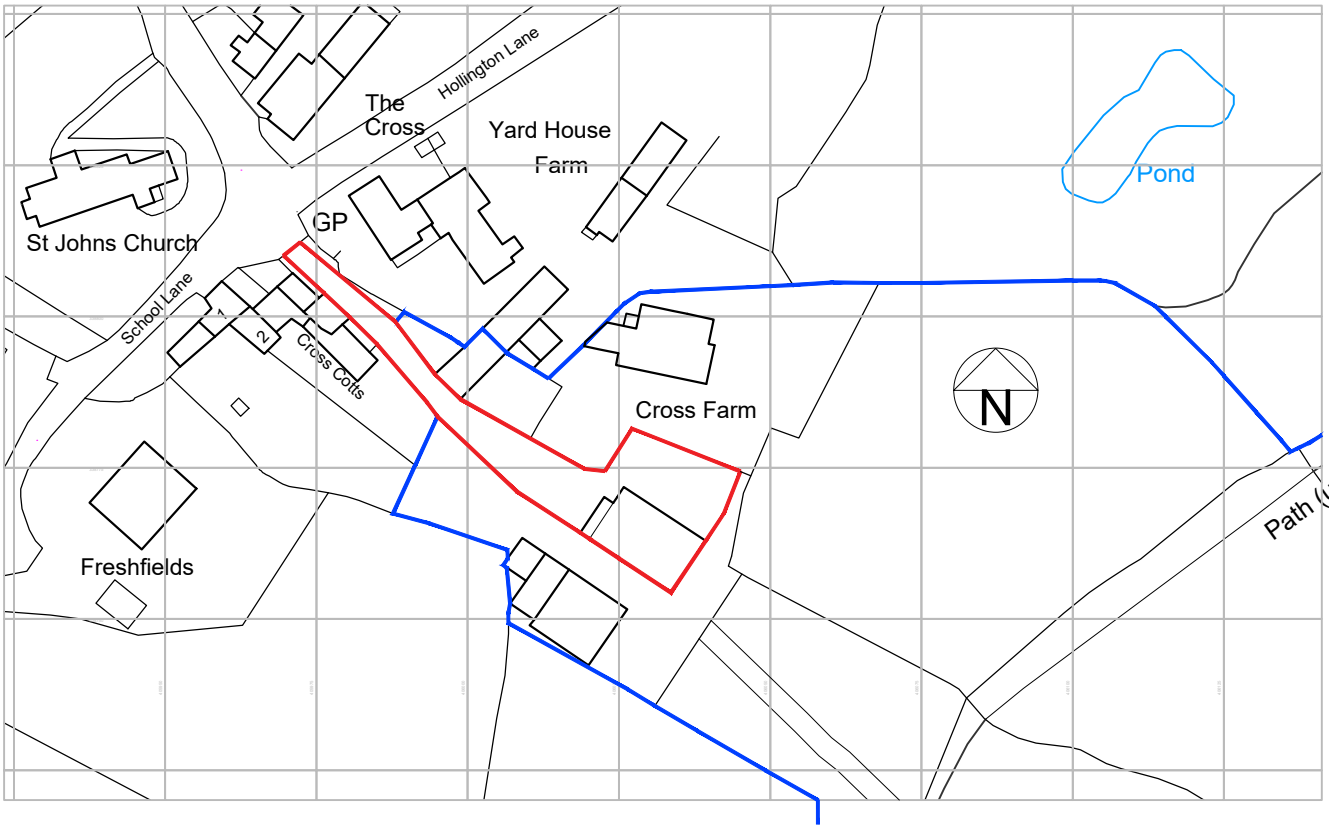

LOCATION PLAN 1:1250

0 10m 20m
SCALE 1:1250

Elkin Design
Architectural, Planning & Building Consultant
14 Highfield Road, Hixon, Staffs, ST18 0LY
Tel 01889 207323 Mob 07941517482
E-mail gordon.elkin2@ntlworld.com

DRG. NO. 20-112-03	revision A
title Location Plan	scale 1:1250 @ A4
project Conversion of Outbuilding to Dwelling at Cross Farm, Hollington	date June 2020
	drawn GSE
client Mr & Mrs J. Earl	