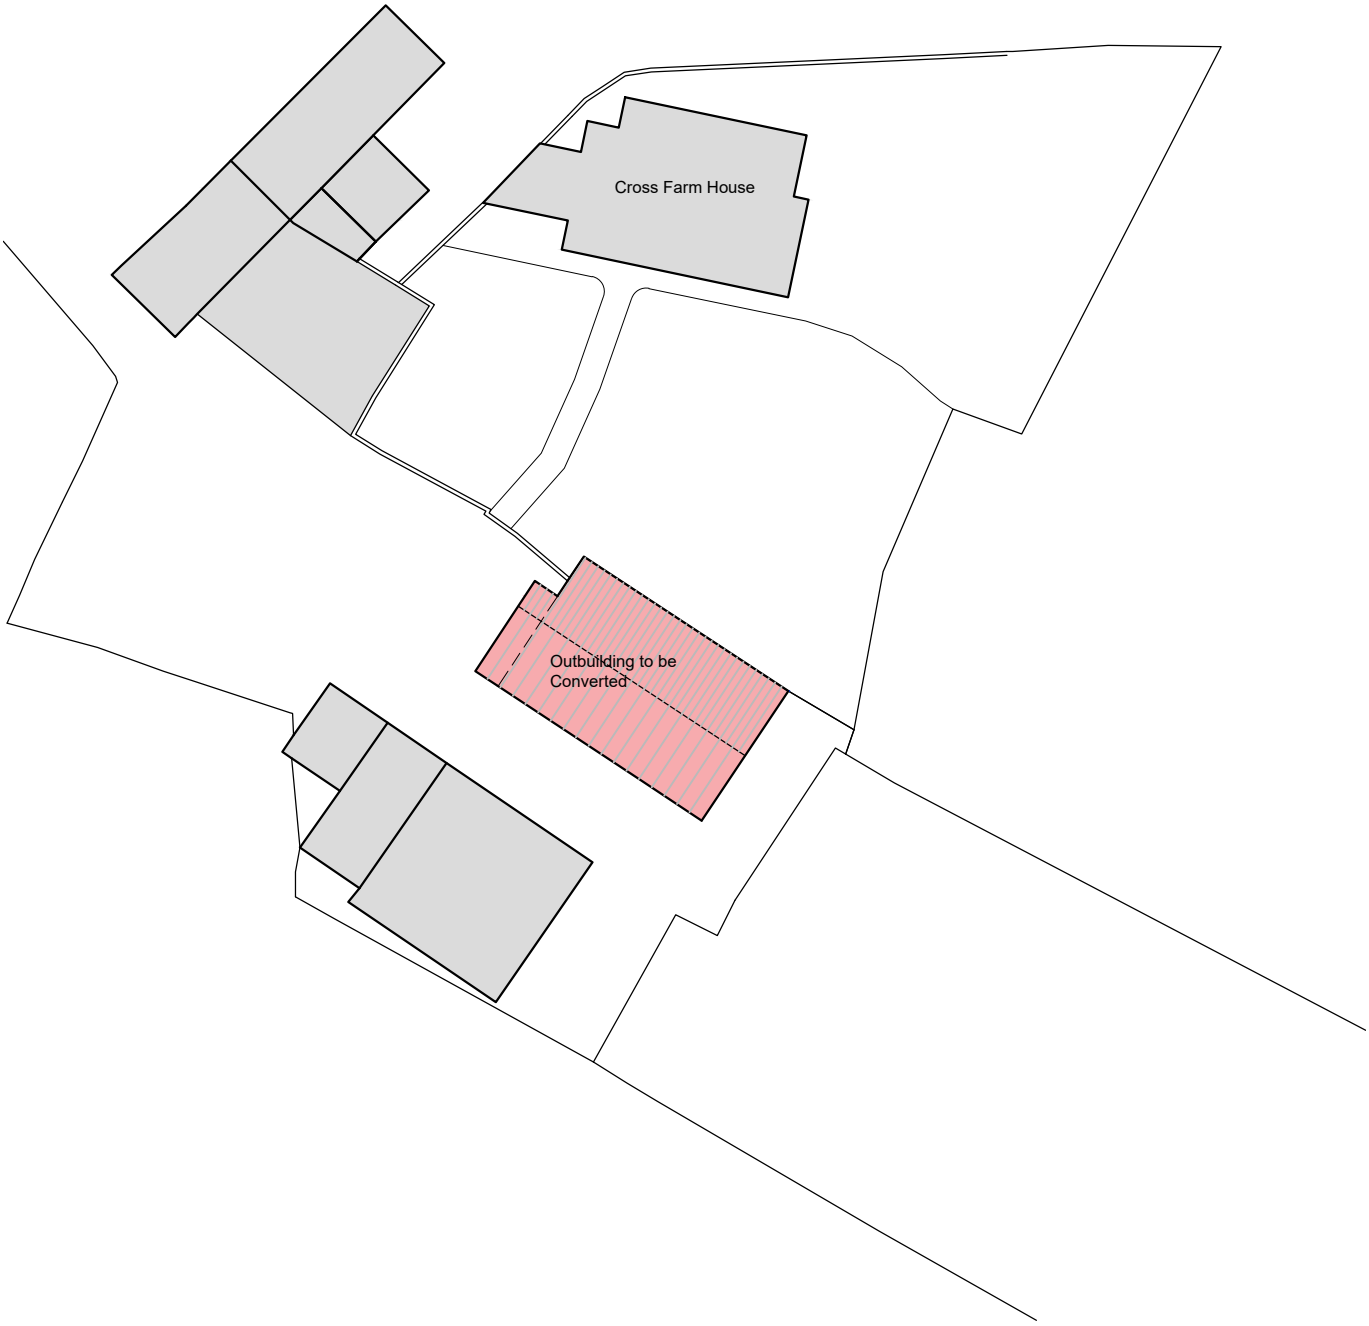


Elkin Design
Architectural, Planning & Building Consultant
14 Highfield Road, Hixon, Staffs, ST18 0LY
Tel 01889 207323 Mob 07941517482
E-mail gordon.elkin2@ntlworld.com

DRG. NO. 15 -116 - 03	revision
title Site Plan	scale 1:500 @ A4
project Proposed Extension & Alterations to Cross Farm, Hollington	date Nov 2015
	drawn GSE
client Mr & Mrs J. Earl	