

PROPOSED FRONT ELEVATION

PROPOSED SIDE ELEVATION

PROPOSED REAR ELEVATION

PROPOSED SIDE ELEVATION



PROPOSED GROUND FLOOR PLAN

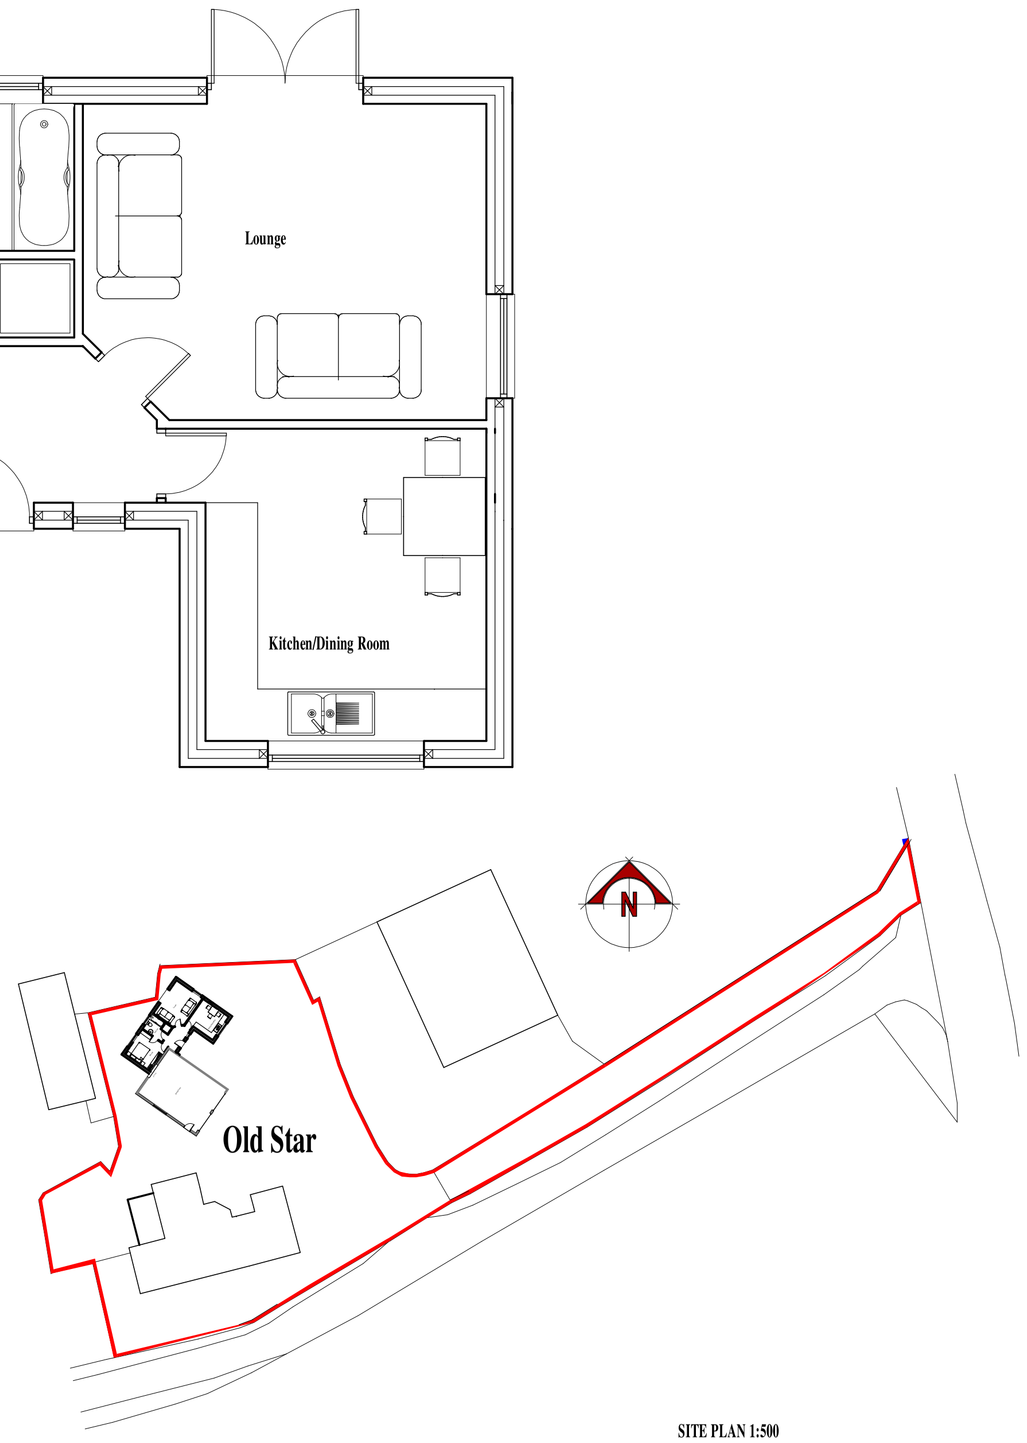

SITE PLAN 1:500

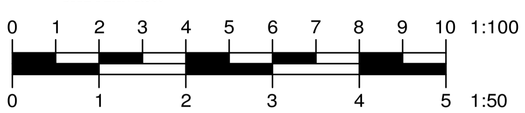

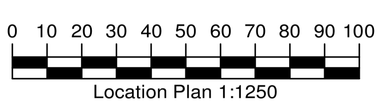

Location Plan 1:1250



Block Plan 1:500

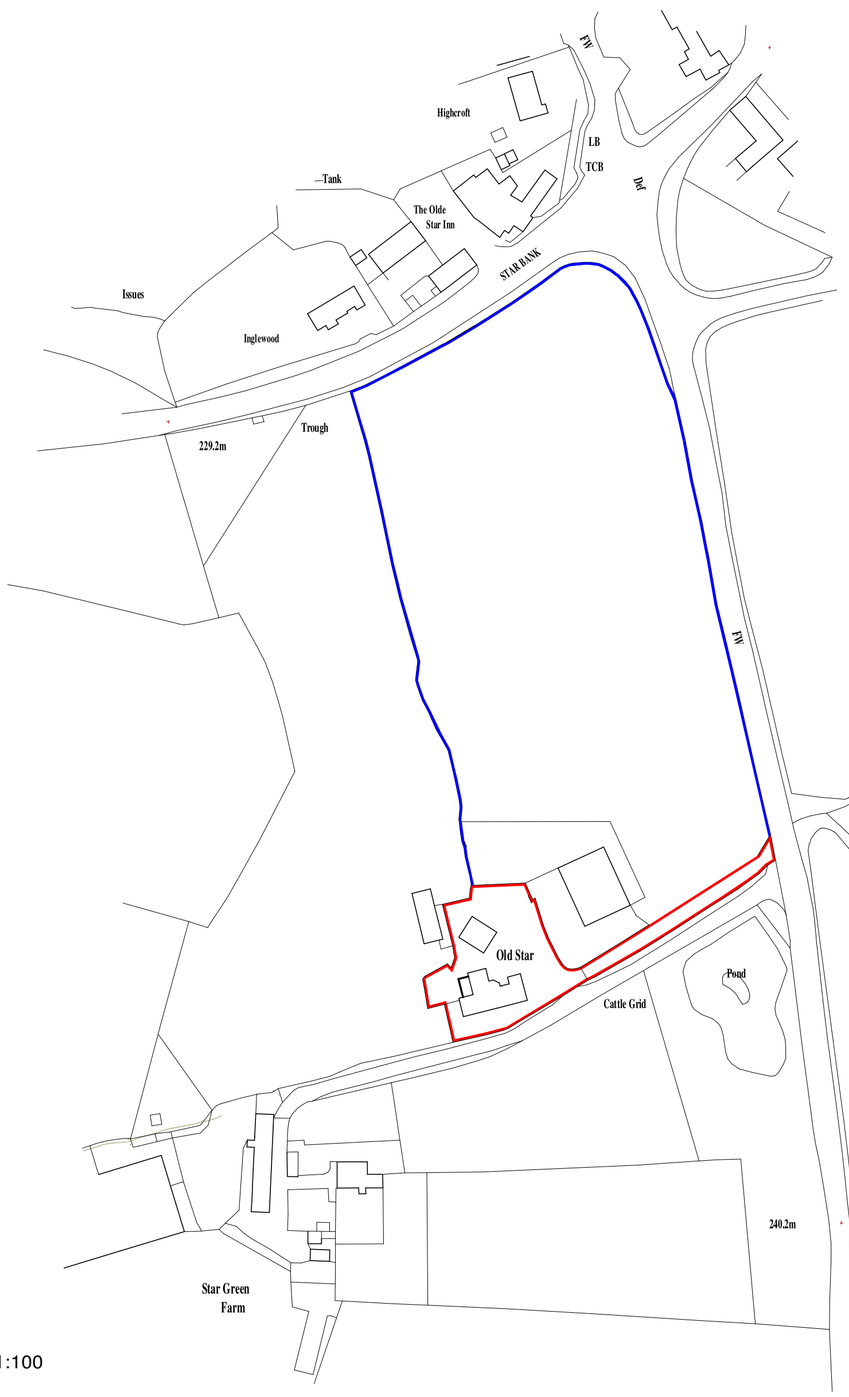

LOCATION PLAN 1:1250

Ordnance Survey, (c) Crown Copyright 2019. All rights reserved. Licence number 100022432

Building Design

CIAT Registered Practice

TITLE

PROPOSED EXTENSION TO GARAGE
OLD STAR FARM
COTON
OAKAMOOR
STAFFORDSHIRE
ST10 3BL

CLIENT

SCOTT WATKIN

DRAWING NO.

PLANNING 1

SCALE
1:50

DATE
JUNE 2020

B. BLAKEMAN CIAT

15A, WHITMORE ROAD, NEWCASTLE,.
STAFFORDSHIRE. ST5 3LY
TEL 01782 632911