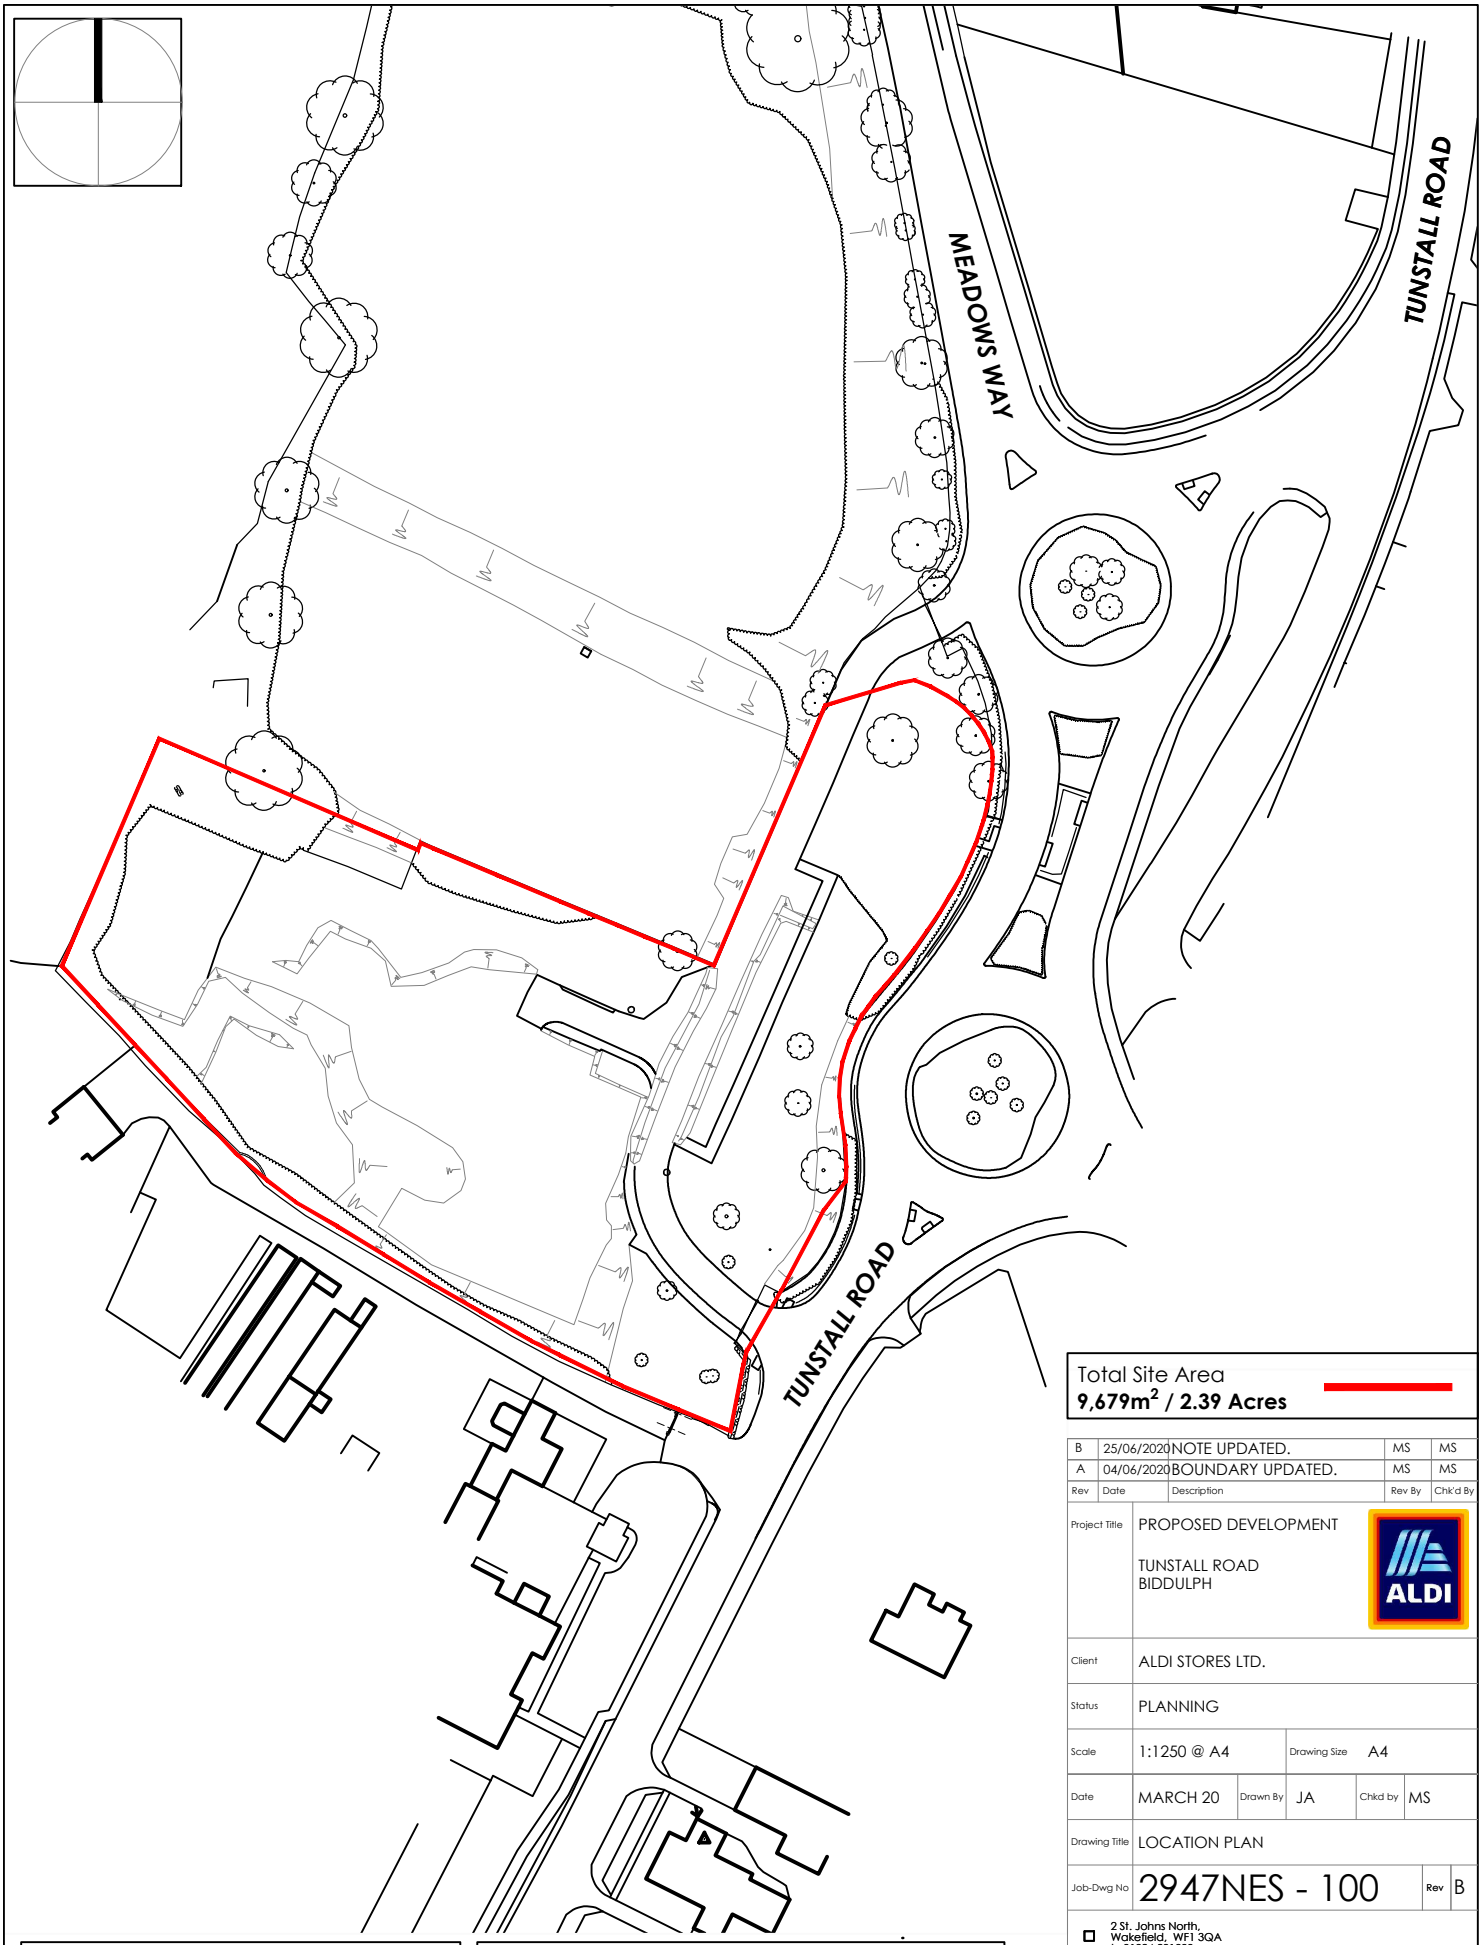


Total Site Area
9,679m² / 2.39 Acres

Rev	Date	Description	Rev By	Chk'd By
B	25/06/2020	NOTE UPDATED.	MS	MS
A	04/06/2020	BOUNDARY UPDATED.	MS	MS

Project Title	PROPOSED DEVELOPMENT TUNSTALL ROAD BIDDULPH
Client	ALDI STORES LTD.
Status	PLANNING
Scale	1:1250 @ A4
Drawing Size	A4
Date	MARCH 20
Drawn By	JA
Chkd by	MS
Drawing Title	LOCATION PLAN
Job-Dwg No	2947NES - 100
Rev	B

Location Plan
Scale 1:1250 @ A4

0 12.5 25 37.5 50 62.5m
SCALE 1:1250

2 St. Johns North, Wakefield, WF1 3QA t. 01924 291800
Carvers Warehouse, 77 Dale Street, Manchester, M1 2HG t. 0161 2388555
The Old Rectory, 79 High Street, Newport Pagnell, MK16 8AB t. 01908 211577
101 London Road, Reading, RG1 5BY t. 0118 9507700
10 Gees Court, St Christophers Place, London, W1U 1JJ t. 0207 4091215

THE HARRIS PARTNERSHIP
ARCHITECTS
www.harrispartnership.com

CAD file reference J:\2947NES - Biddulph LA Land\17.0 DWG & I.S\100 Series Planning

This drawing is copyright and may not be reproduced in whole or part without written authority.