

17 VICTORIA COURT
LEEK. ST13 8BS

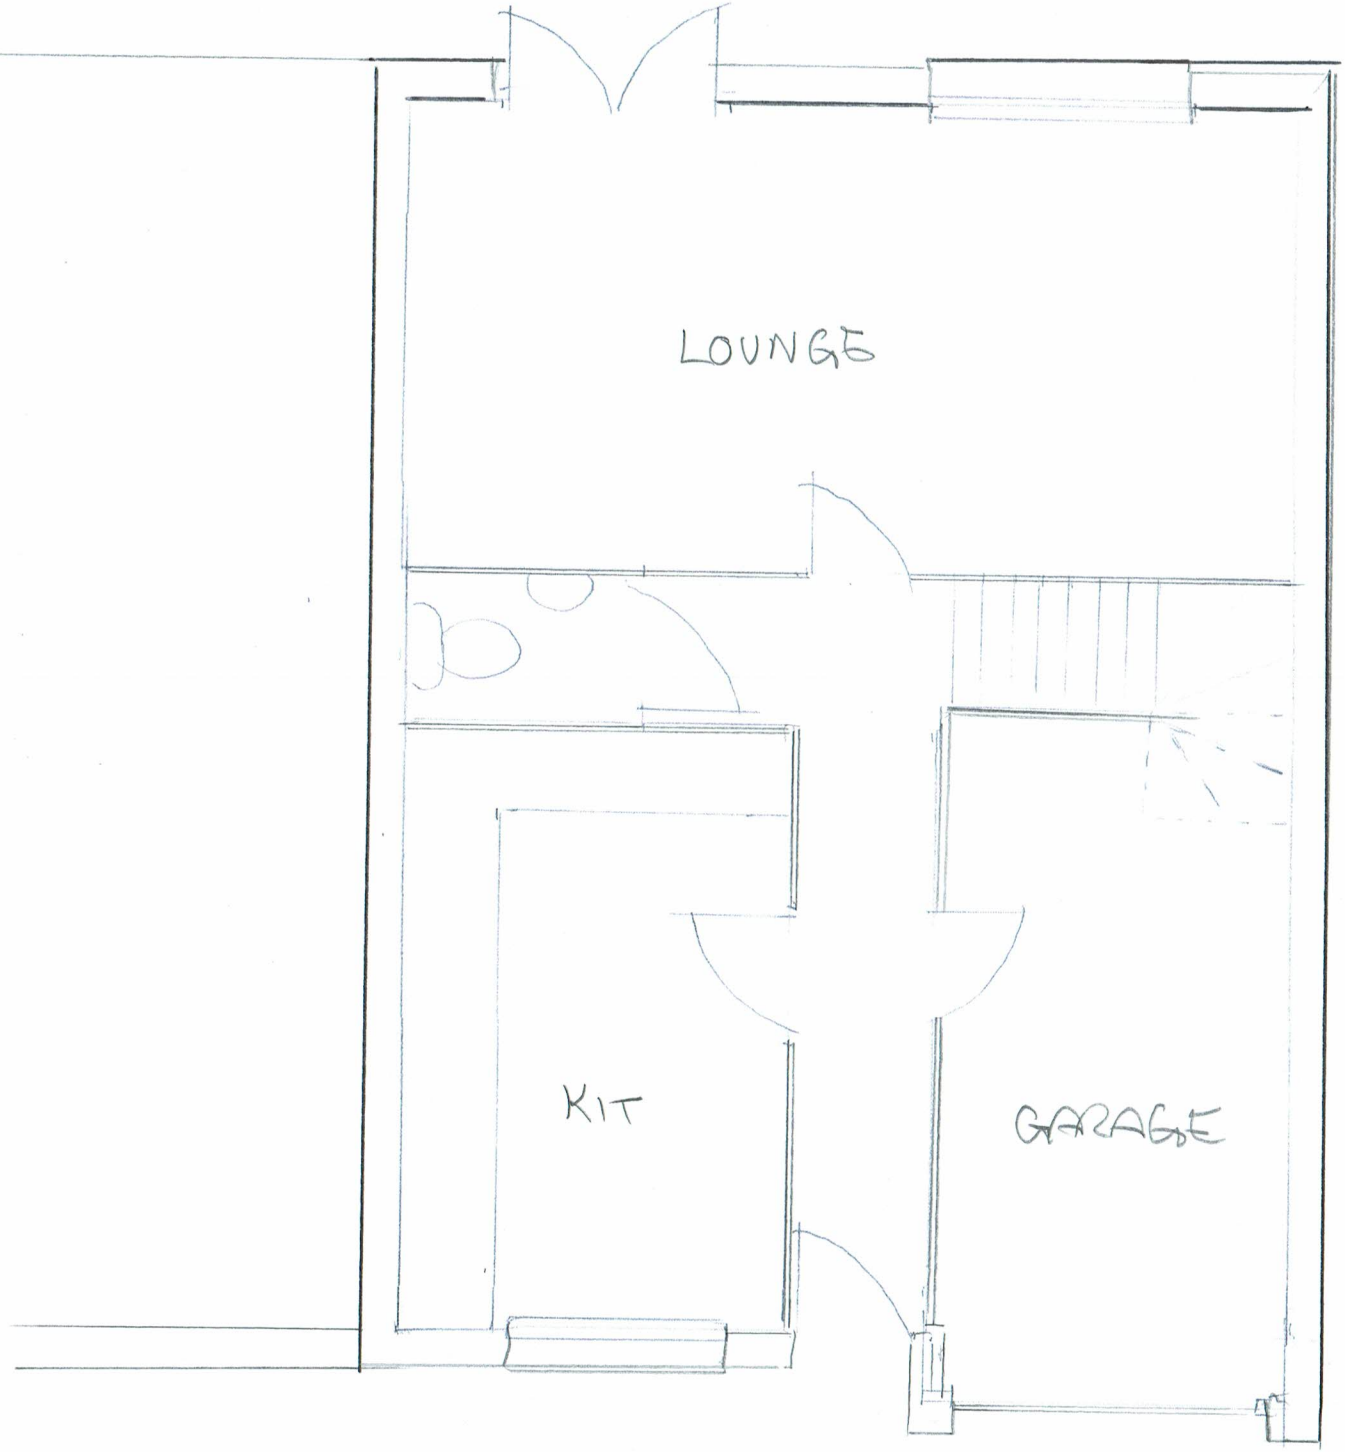

EXISTING G/F PLAN

SCALE 1:50

17 VICTORIA COURT
LEEK. ST13 8BS

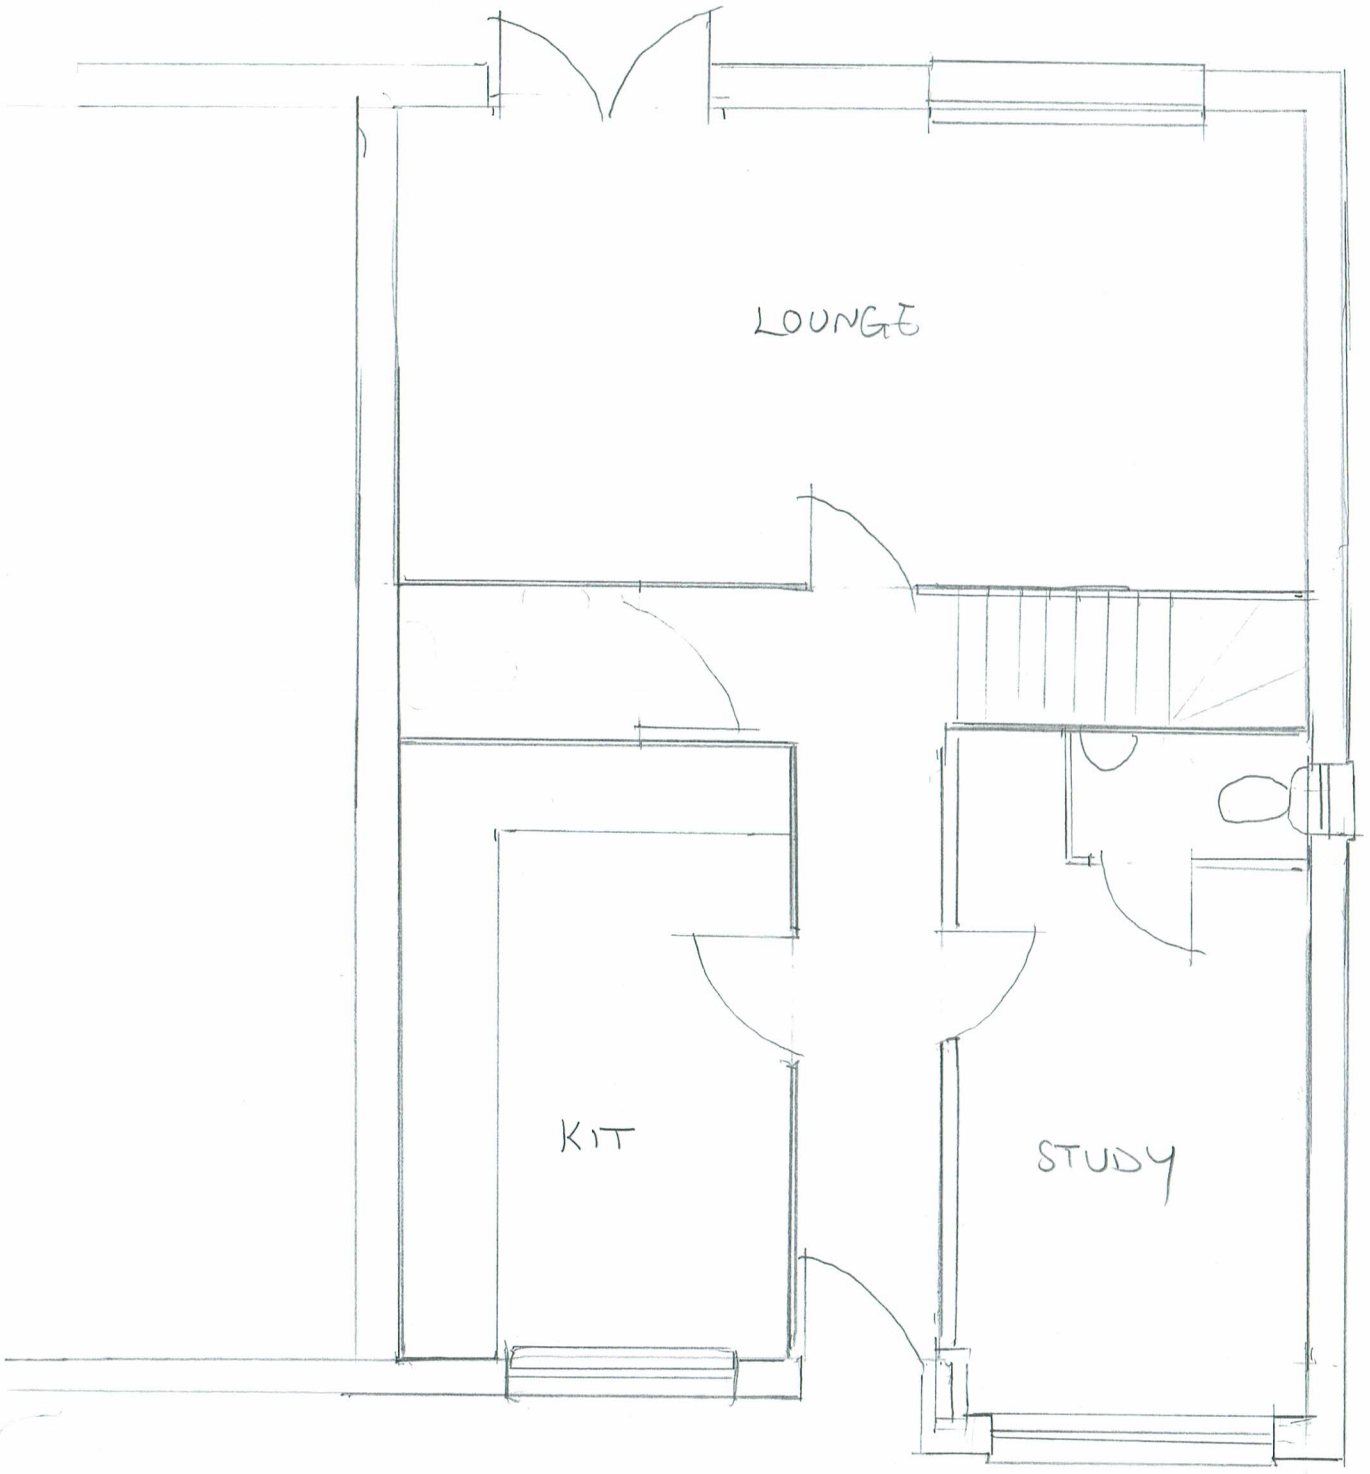

PROPOSED G/F PLAN

SCALE 1:50