Original produced at A3 (420x297) DO NOT SCALE not to reproduce with out written permission of Channel Design Ltd.

Channel Design ltd.
Ashbourne
Derbyshire

tel 01335 348452

registered in England and Wales
registered office
The Old Vicarage, 51 St. John Street, Ashbourne, Derbyshire, DE6 1GP
company no. 06901106

N

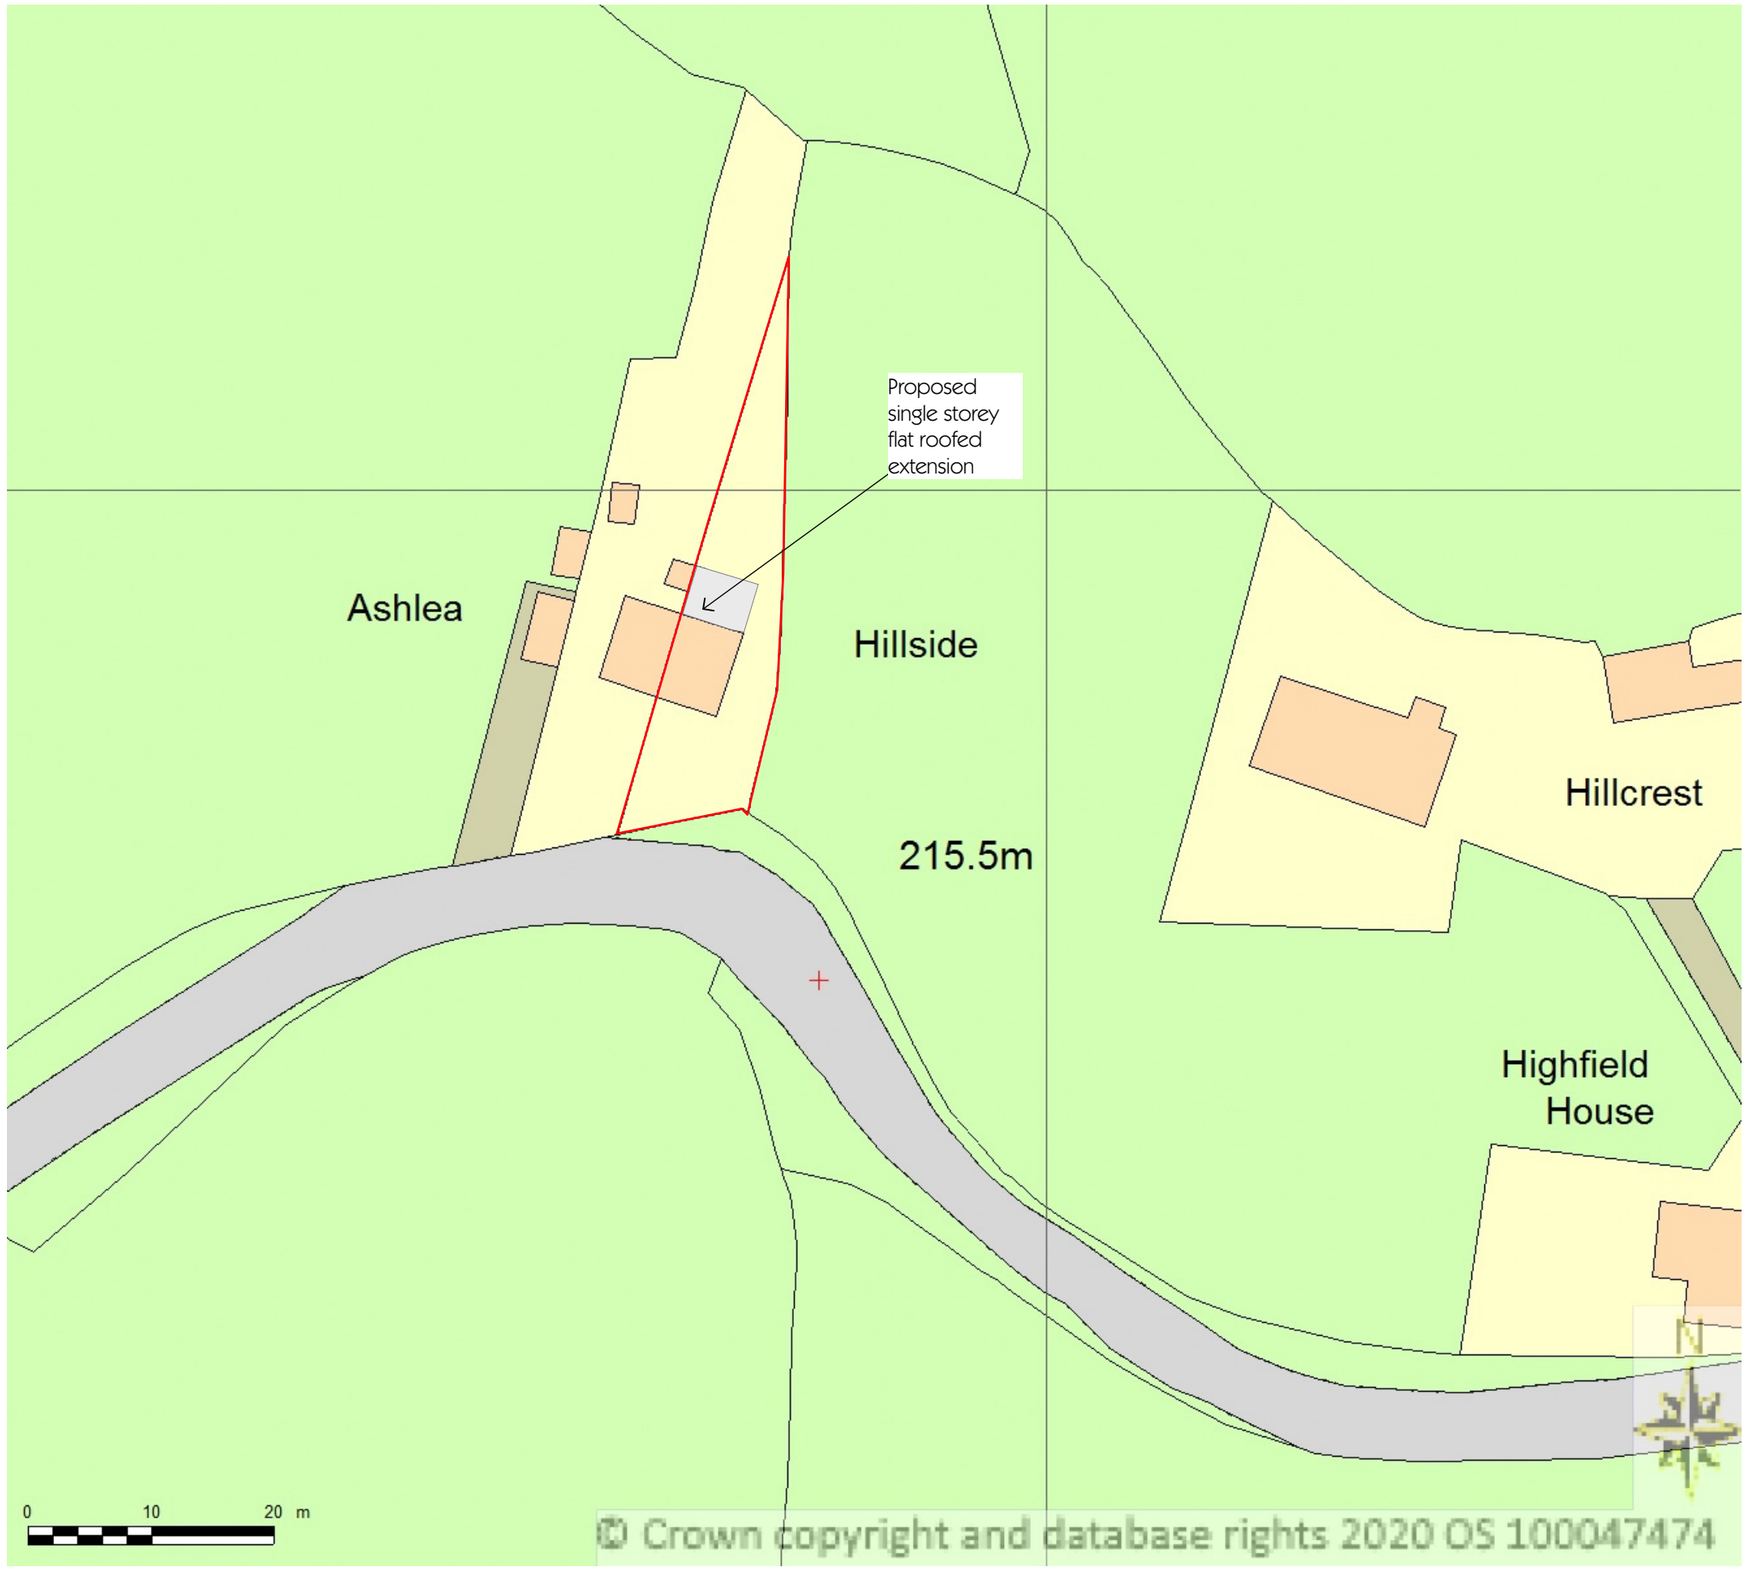

Block plan 1:500

Project Name
Kenny
Hillside
Foxt Road

Drawing Name
Block plan

Drawn by dta
Date 2/7/2020

Job No. 2029
Scale 1:500

Drawing No. 04
Status Planning