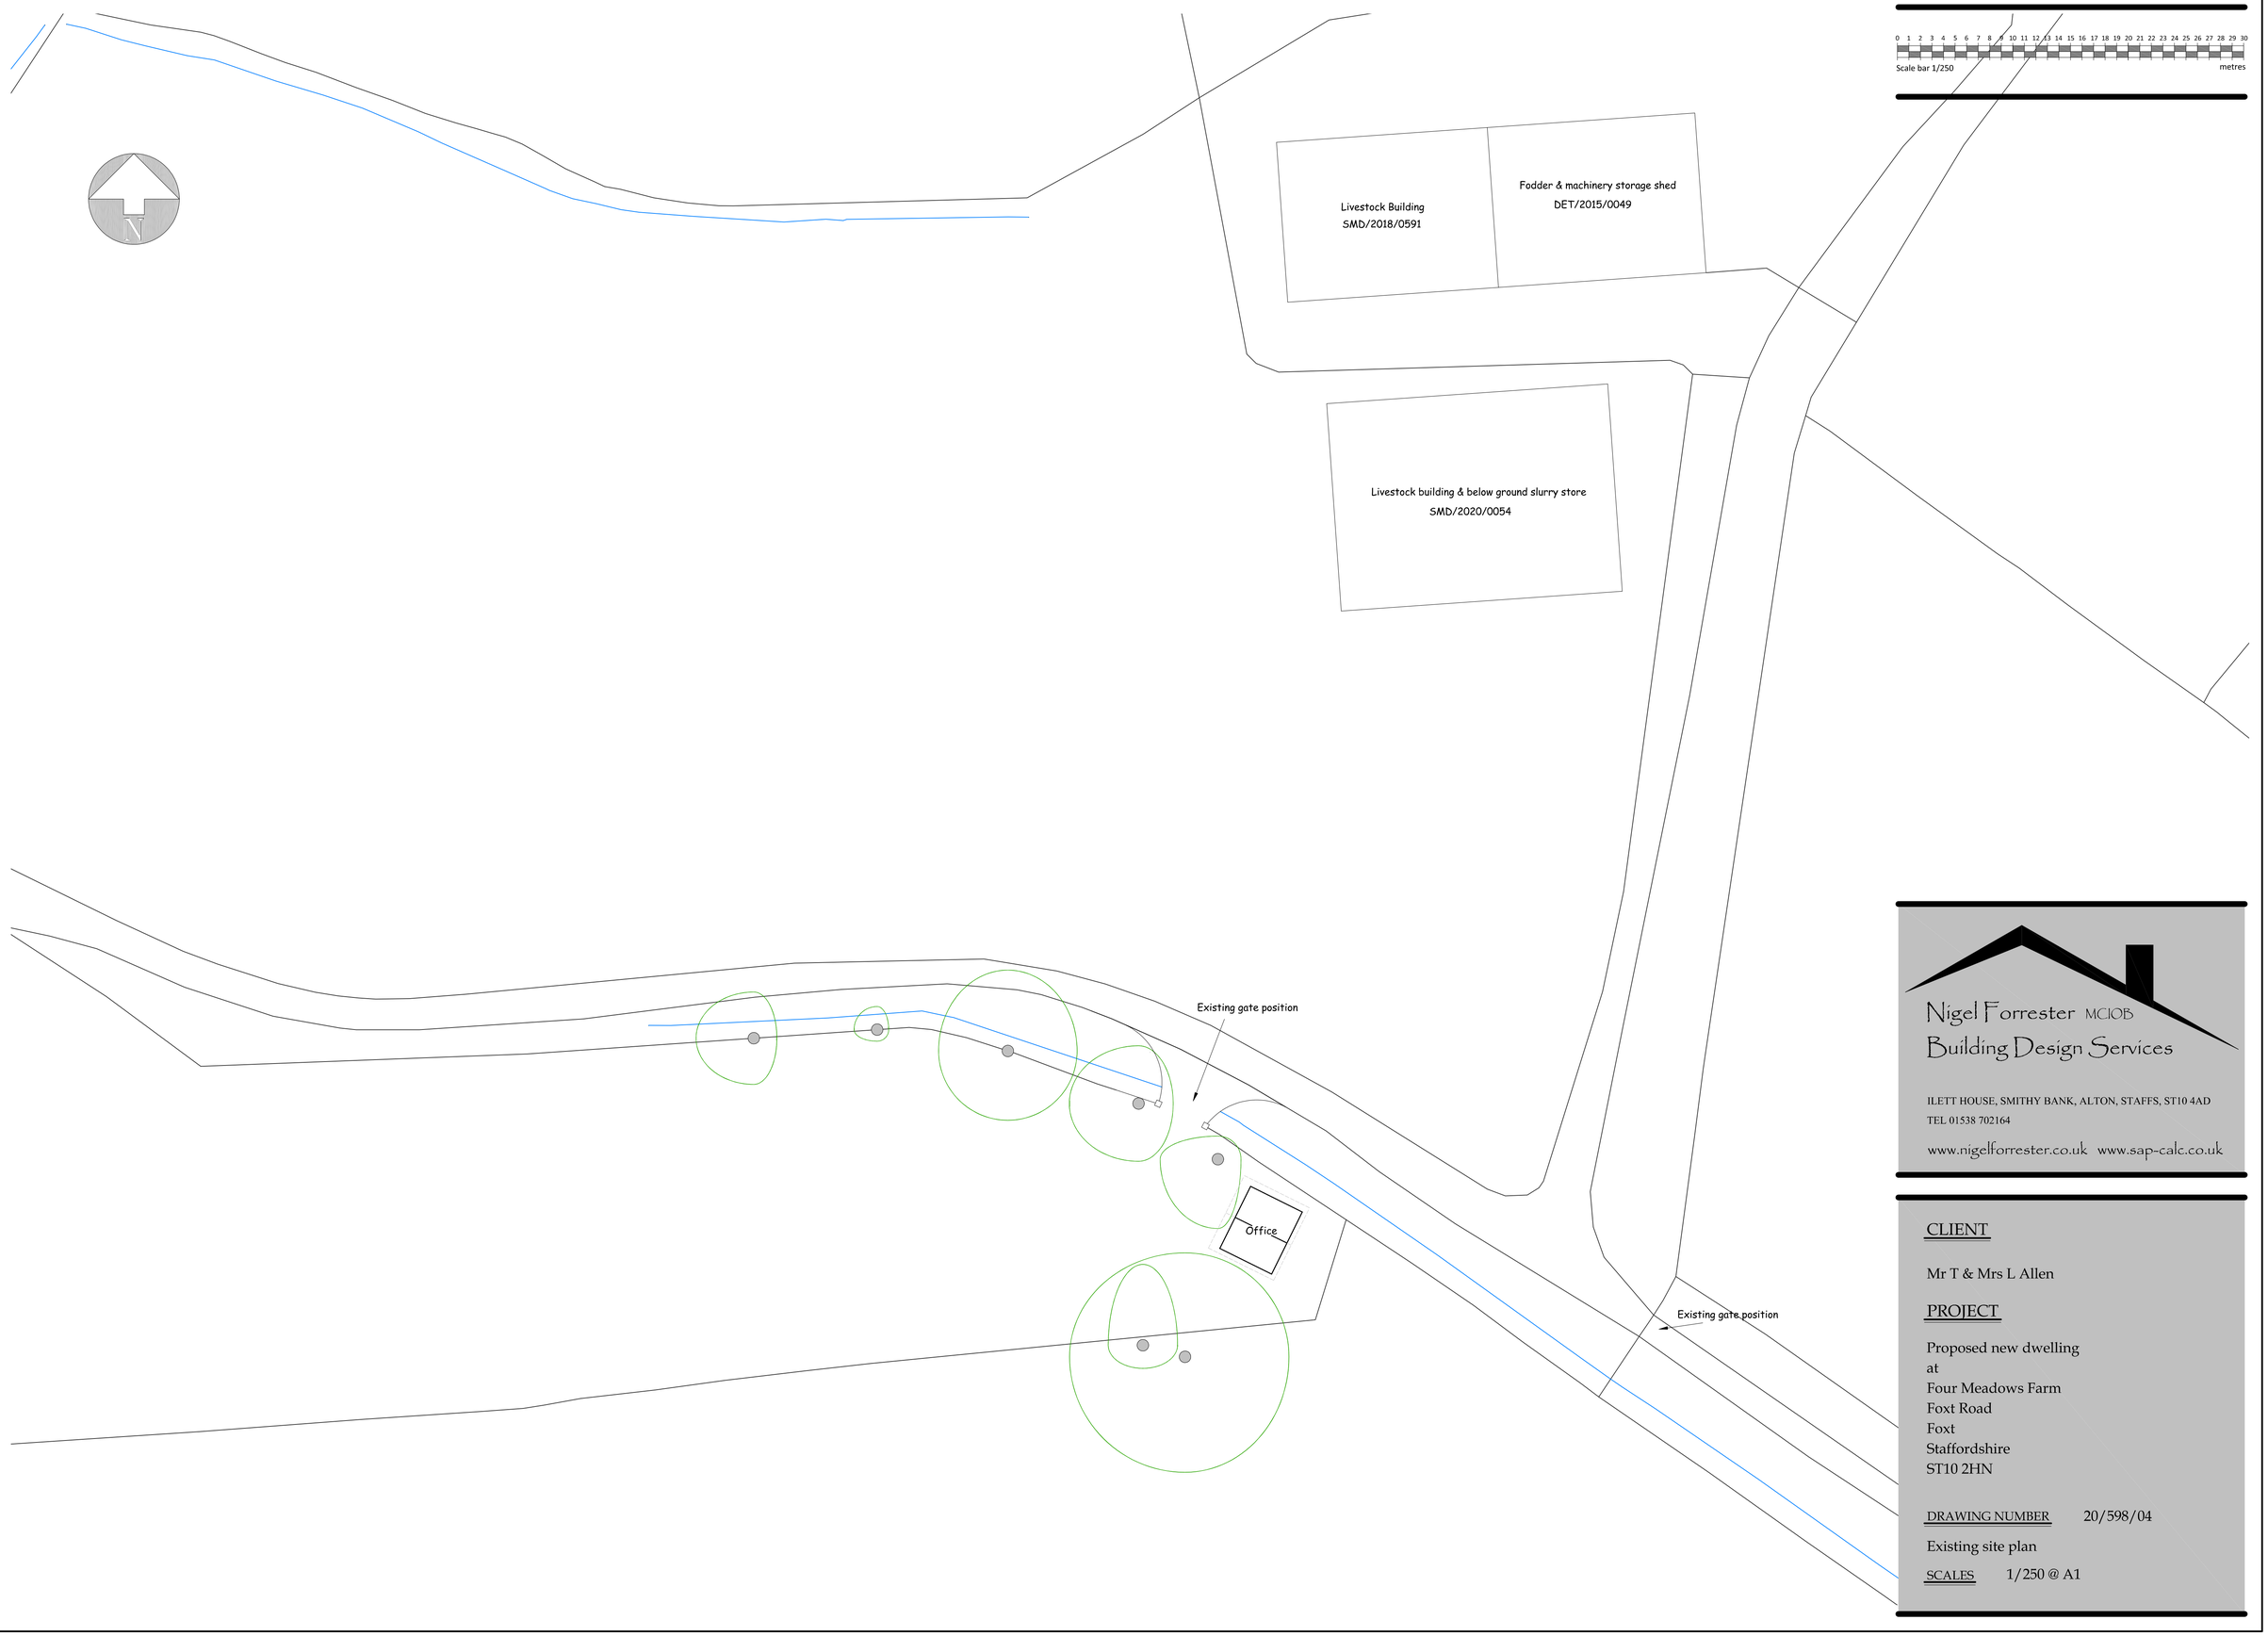

Nigel Forrester MCIOB
Building Design Services

ILETT HOUSE, SMITHY BANK, ALTON, STAFFS, ST10 4AD
TEL 01538 702164

www.nigelforrester.co.uk www.sap-calc.co.uk

CLIENT

Mr T & Mrs L Allen

PROJECT

Proposed new dwelling
at
Four Meadows Farm
Foxt Road
Foxt
Staffordshire
ST10 2HN

DRAWING NUMBER 20/598/04

Existing site plan

SCALES 1/250 @ A1