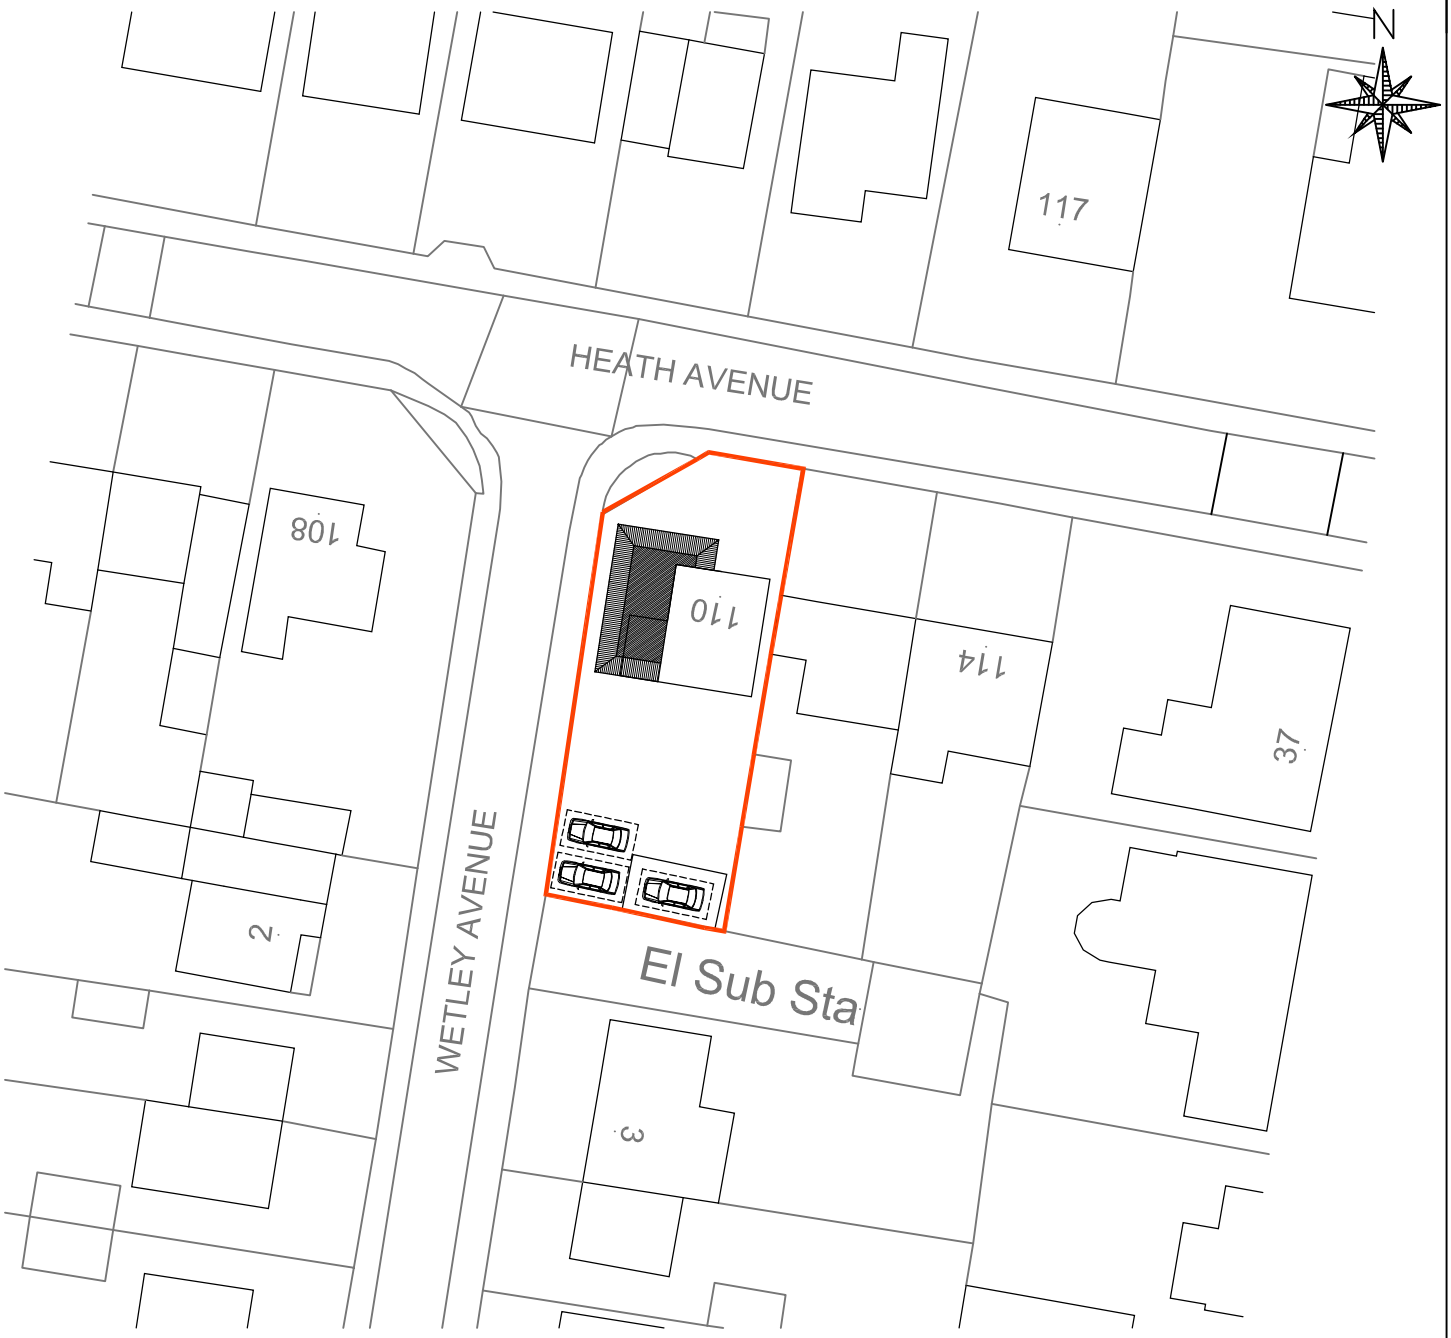

Crown Copyright and database rights 2020 OS Licence no. 100059809

Block Plan 1/500

0 10 20 50 75

SCALE BAR 1:500

Proposed single storey extension to Side and Front to form Bedroom with En suite at 110 Heath Ave. Werrington, Staffs, ST9 0HU

Mr. J Ridge

JPK DESIGN LTD
Architectural Design Specialists
83 Dimsdale Parade East
Wolstanton
Newcastle under Lyme
ST5 8DP
T:01782 622321
e : enquiries@jpkdesign.co.uk
w: www.jpkdesign.co.uk