Floor Plan



Ian Harvey Fabrications Ltd

All Measurements In mm.

Mr P Heath, Barnfields Farm, Bradnop, Leek.	Version 1	Scale: A3 1:100	Date: 01.07.20	PJH