North West Elevation

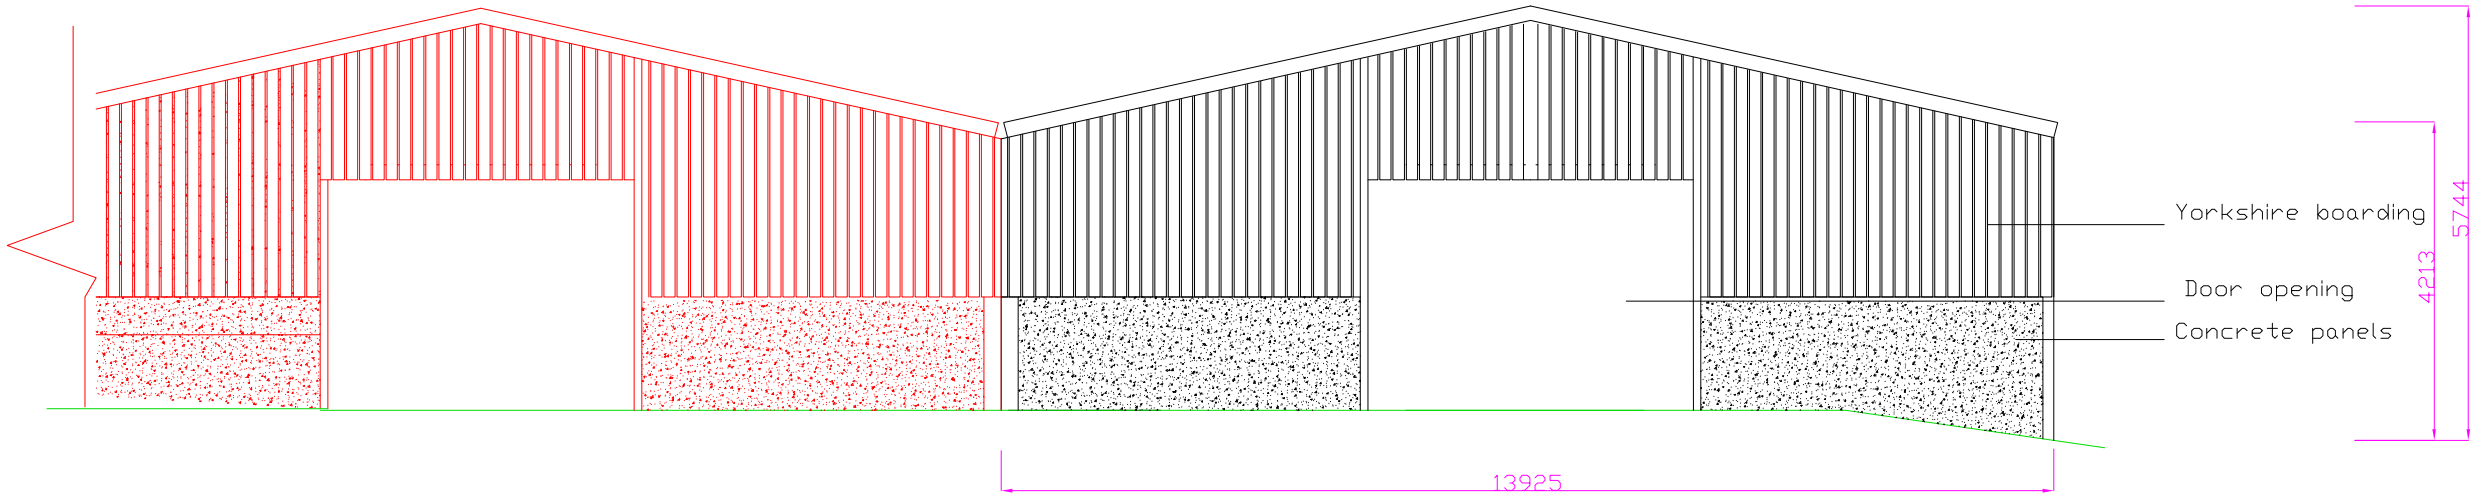

South East Elevation

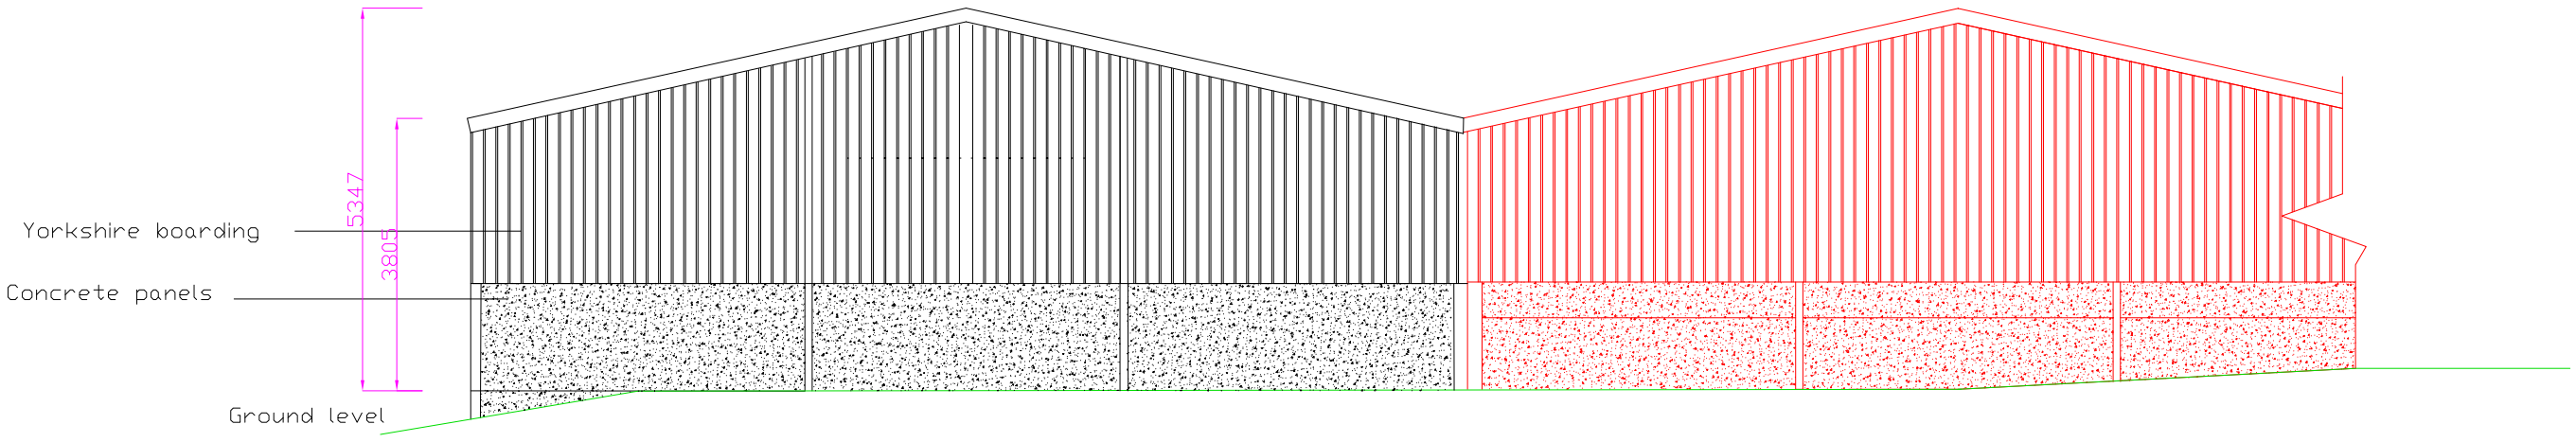

	Ian Harvey Fabrications Ltd			All Measurements In mm.
Mr P Heath, Barnfields Farm, Bradnop, Leek.	Version 1	Scale: A3:1:100	Date: 01.07.2020	PJH