
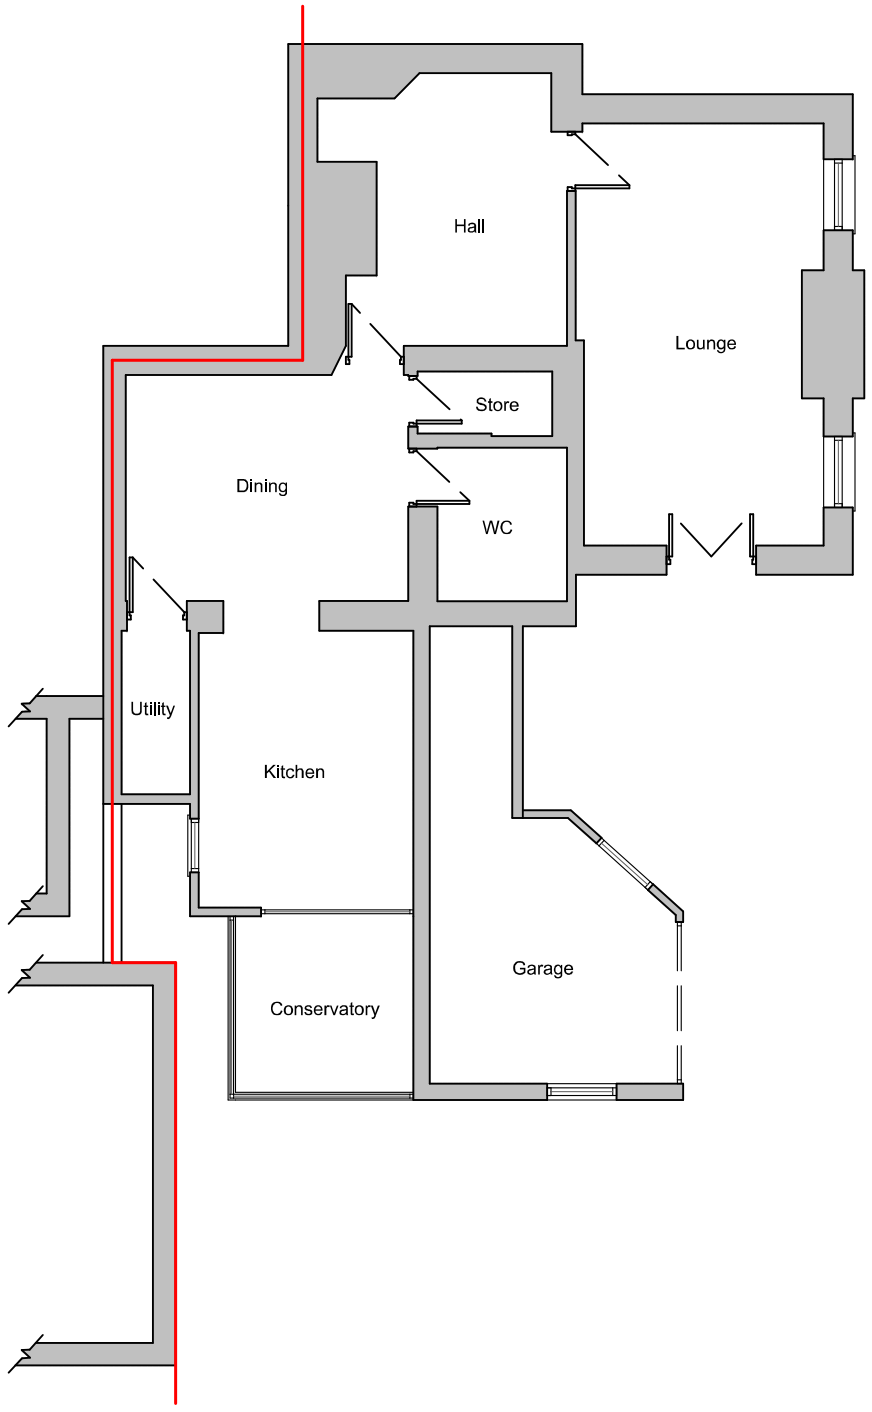


Ground Floor Plan


Metres

1 2 3 4 5 10

SCALE 1:100

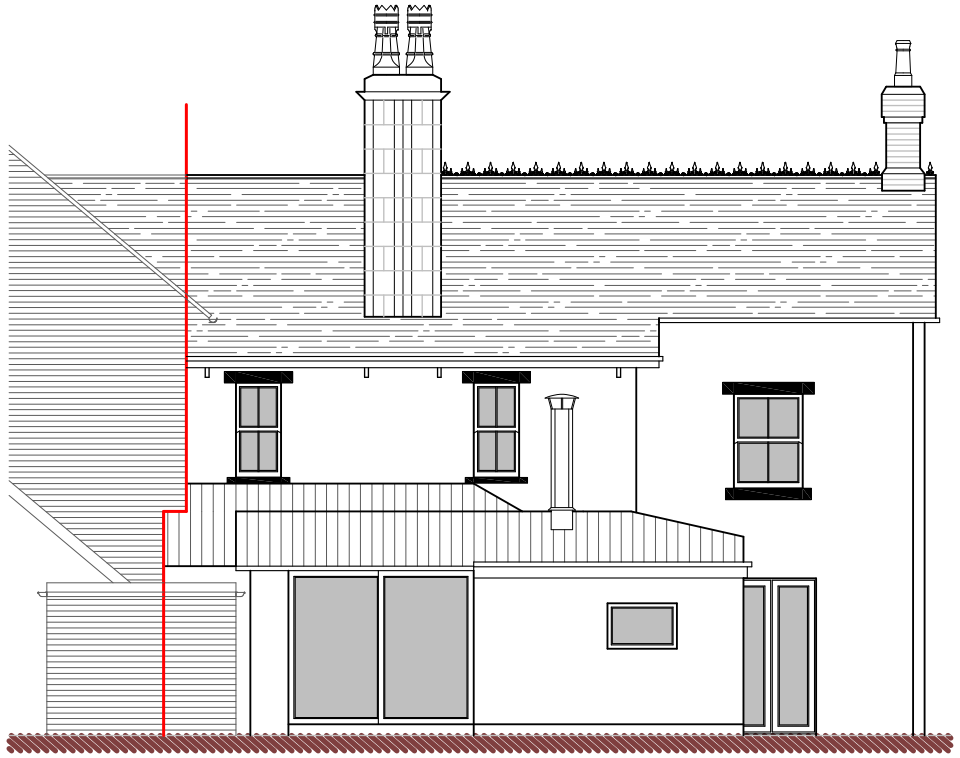

Rear Elevation

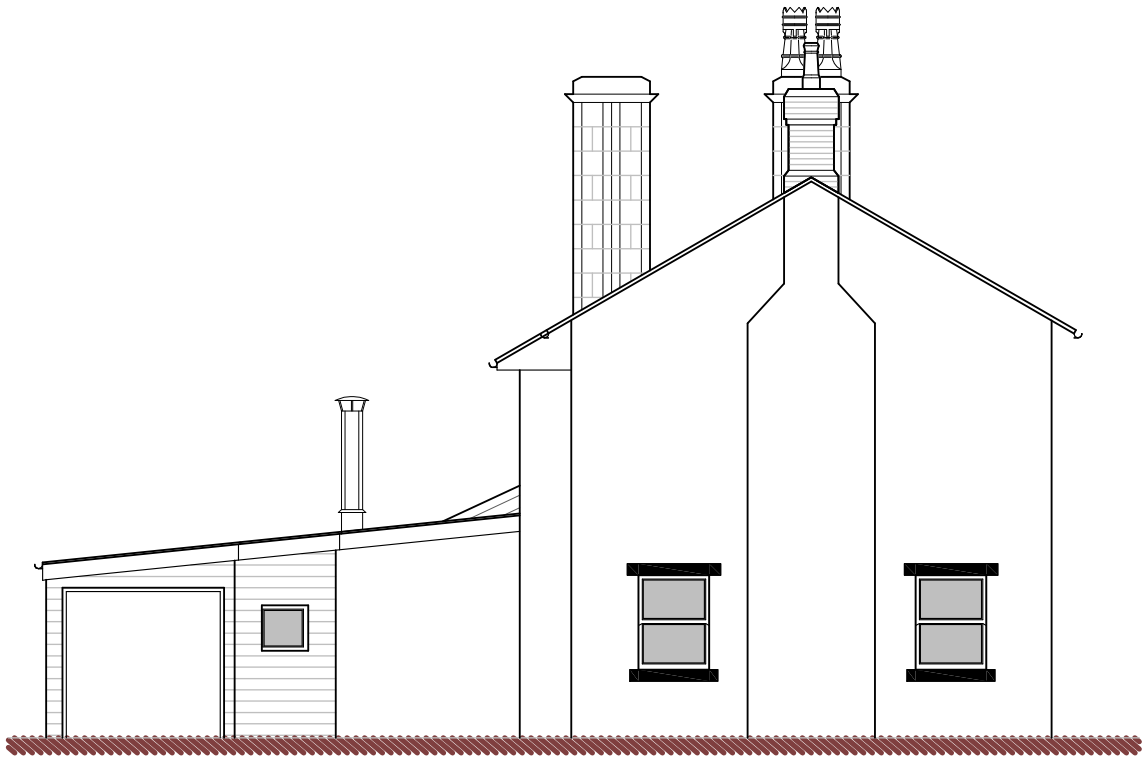

Side Elevation

DBD Architectural Consultancy Ltd ©2020

1. Copyright is vested with DBD Architectural Consultancy Ltd.

2. All dimensions to be checked on site before proceeding.

3. Contractor to check/adjust dimensions of new work to suit existing conditions.
Do not assume existing structure or details are plumb, square or level.

4. Contractor must notify the architect of any discrepancies before proceeding.

5. All drawings to be read in conjunction with all other consultants drawings and specs.

Rev	Date	Description

DBD Architectural Consultancy

DBD Architectural Consultancy Ltd
50 Broad Street, Leek,
Staffordshire, ST13 5NS
01538 383118
mail@dbdconsultants.co.uk
www.dbdconsultants.co.uk

Jon
Basford Hurst Lodge
Churnet Grange
Leek, ST13 7EP

Client

Replacement of Existing Single Storey Extension

Project

Title

Plans as Existing

Stage: Planning		
Size: A3	Date: 24.02.20	Job No: 2011
Scale: 1:100		
Drawing Number: PL 02		