New Close Fields, Audley, Crewe, Stoke-on-Trent, ST10 2NJ

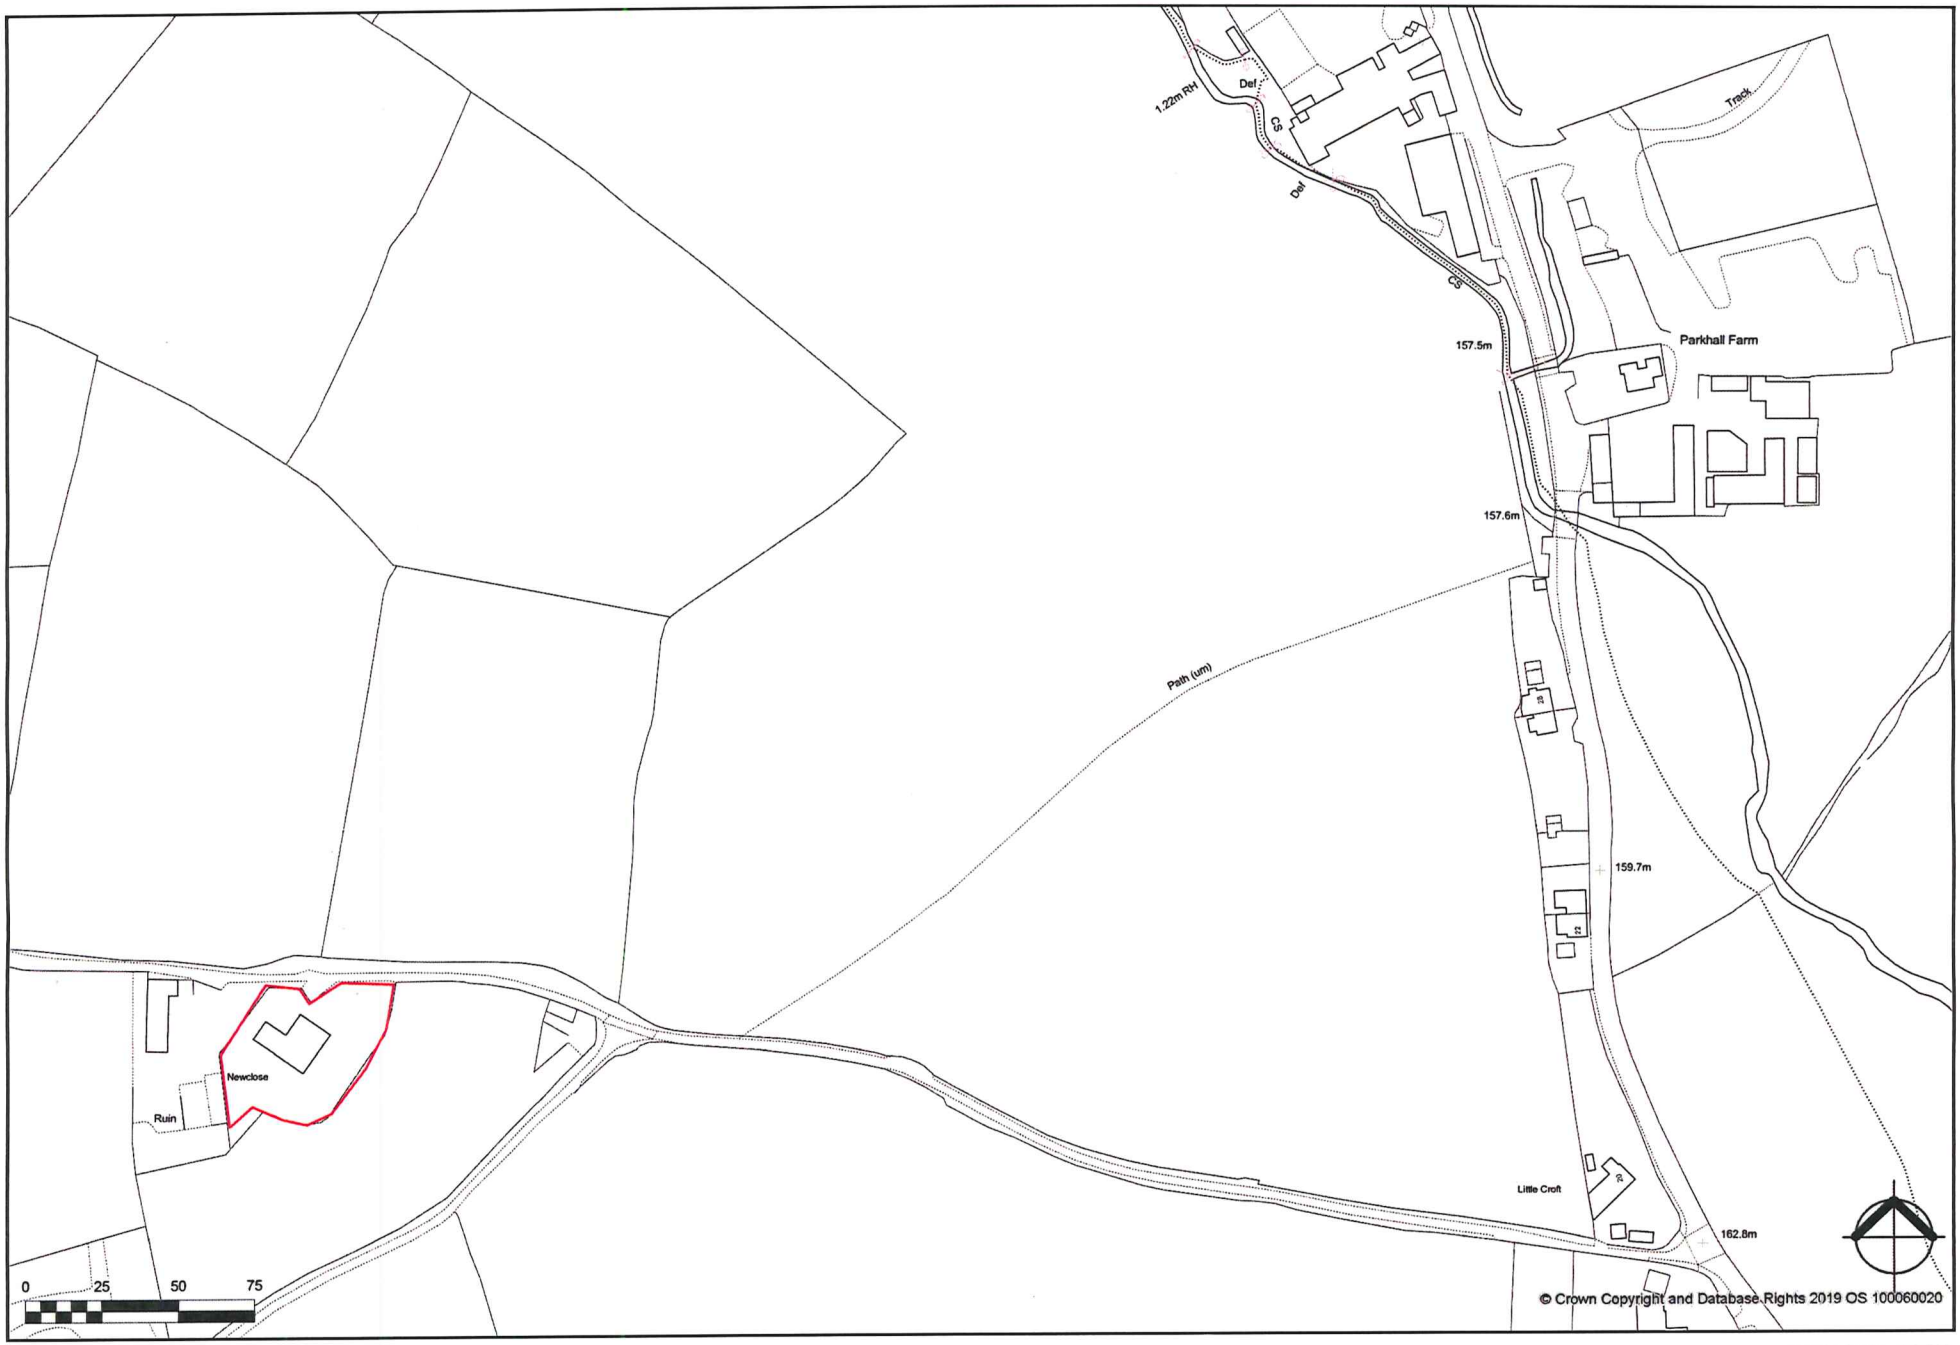

created on edozo

Plotted Scale - 1:2,500