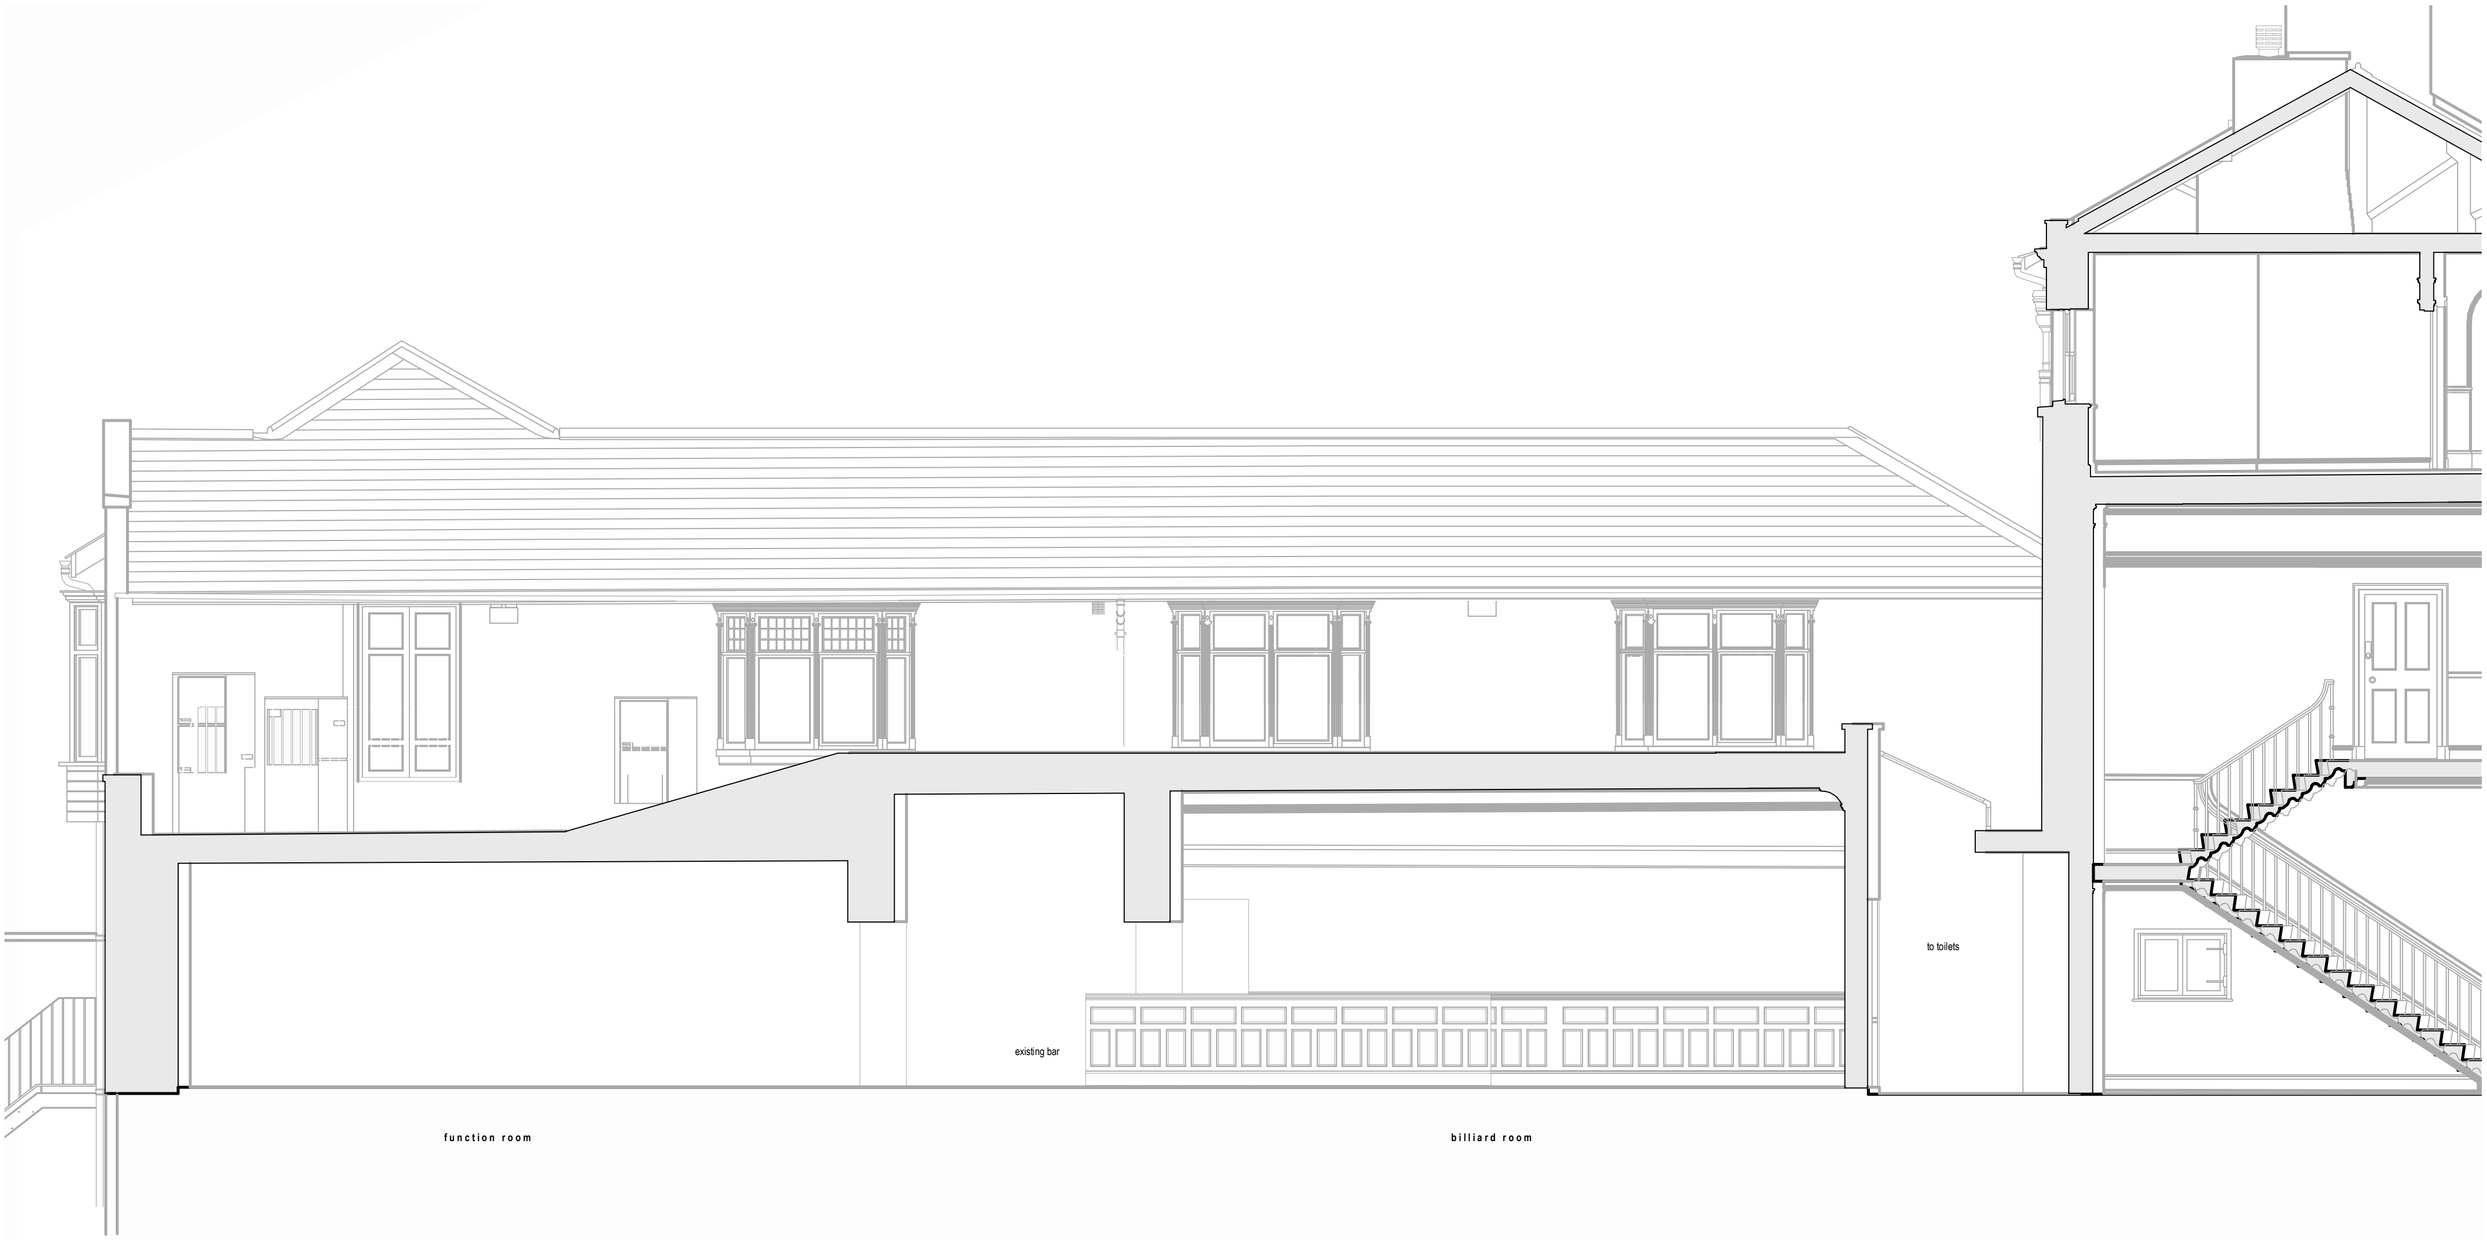


Rev	Date	Drawn	Description

ctd architects

Clerk Bank House
Clerk Bank
LEEK
Staffordshire
ST13 5HE

t : 01538 373477
f : 01538 386503
e : info@ctdarchitects.co.uk
w : www.ctdarchitects.co.uk

ctd architects © 2020

- This drawing is copyright.
- All dimensions to be checked on site before proceeding.
- Contractor must notify the architect of any discrepancies before proceeding.
- Contractor to check/adjust dimensions of new work to suit existing conditions. Do not assume existing structure or details are plumb, square or level.
- All drawings to be read in conjunction with all other consultants drawings and specs.

Client
Foxlowe Arts Centre

Project
Foxlowe Arts Centre
Market Place, LEEK, ST13 6AD

Scale	Size	Drawn	Chk'd	Date
1 : 50	A2	SJ	CH	26.06.20

Status
LISTED BUILDING CONSENT

Title
Bar and Toilet Alterations - Section B-B1 'as existing'

Job No.	Drawing No	Rev.
1558	AL104	