
Drg 12/9/1

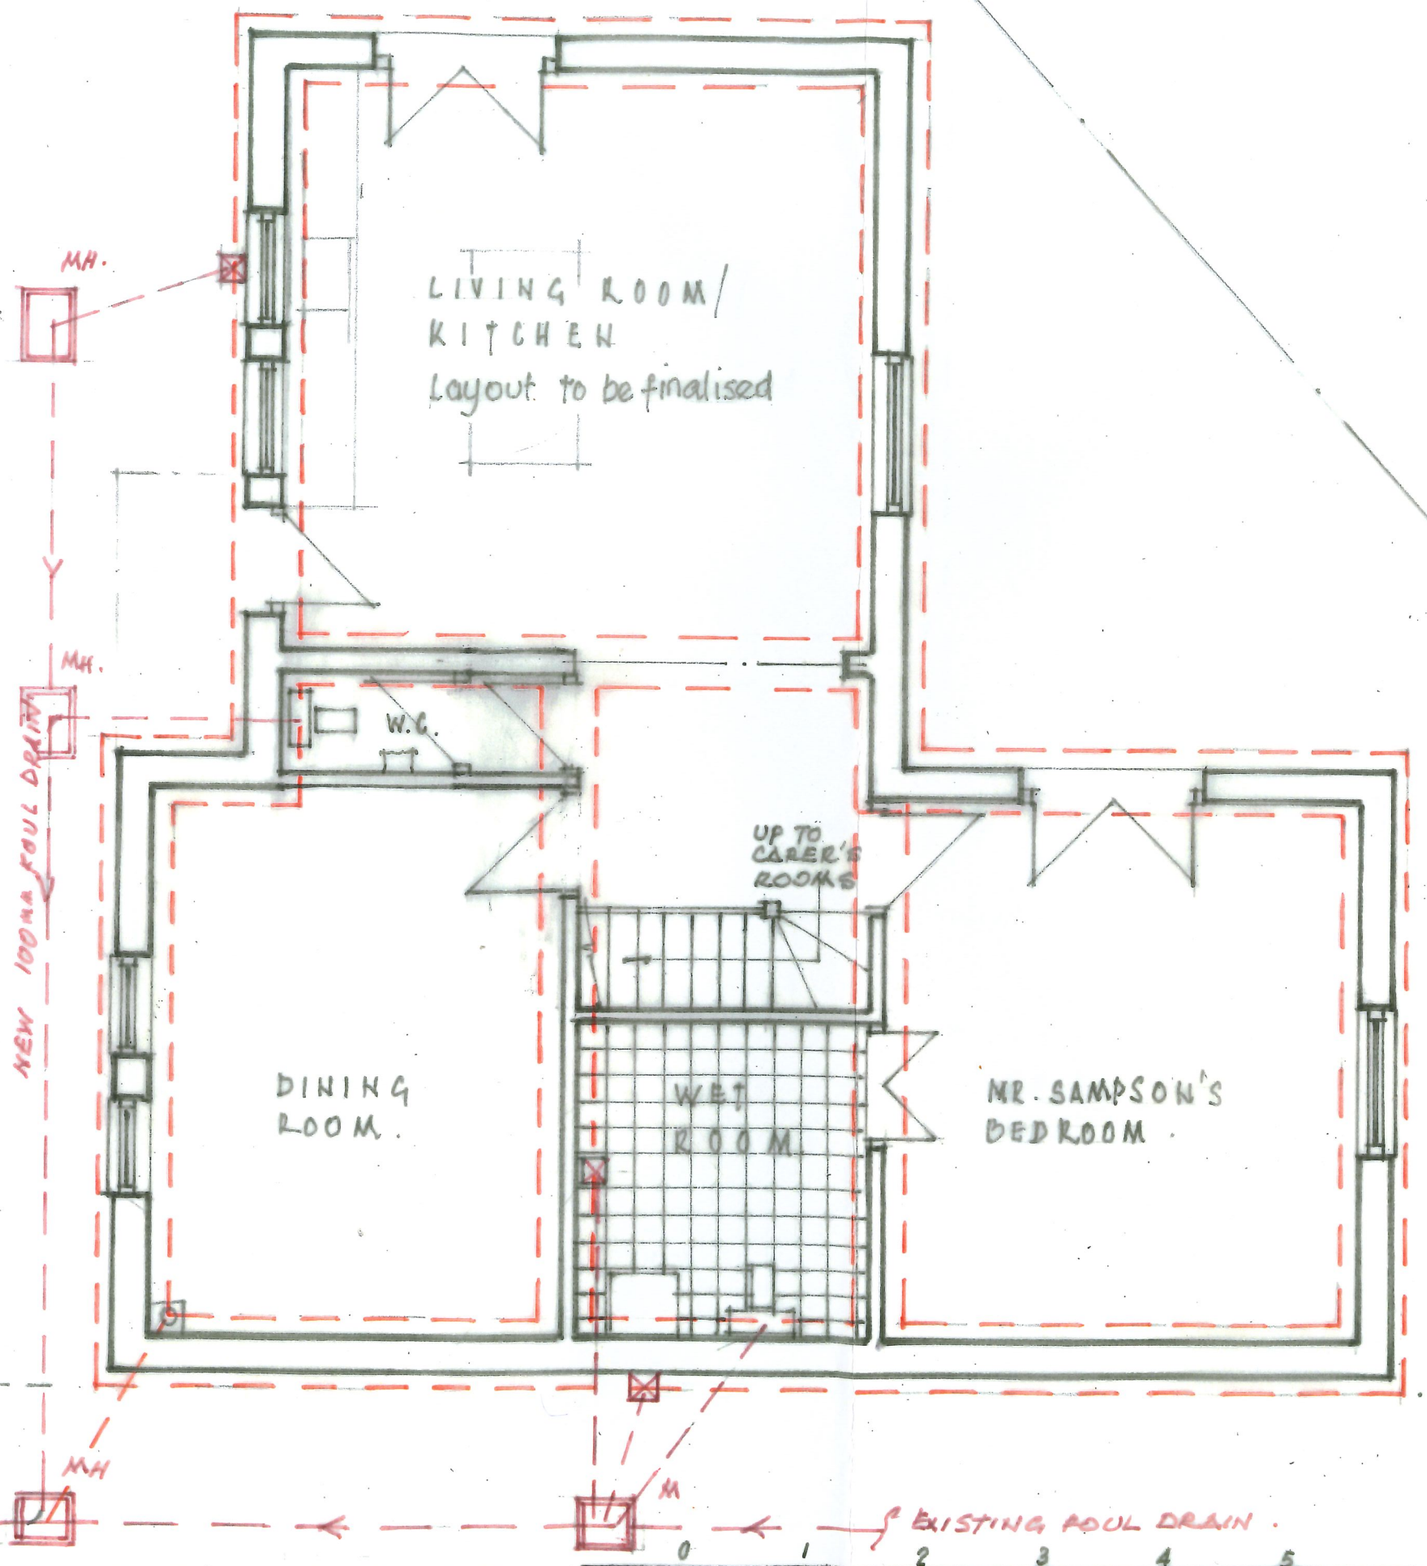

GROUND FLOOR FACILITIES

1:50

0 1 2 3 4 5

Paper 'A3'

Appᵛˡ. SMD/2017/0401 Outline P.P.

RESERVED MATTERS DETAIL

PLOT ADJACENT TO
16, OAKDENE CLOSE
BLYTH BRIDGE, STAFFS ST11 9NH