


Proposed Front Elevation 1:50


REMOVE EXISTING BRICK CORNER DETAIL AND RENDER OVER TO MATCH EXISTING

REMOVE EXISTING ROOF TO LEAN TO AND BUILD UP TO U/SIDE OF NEW EXTENSION

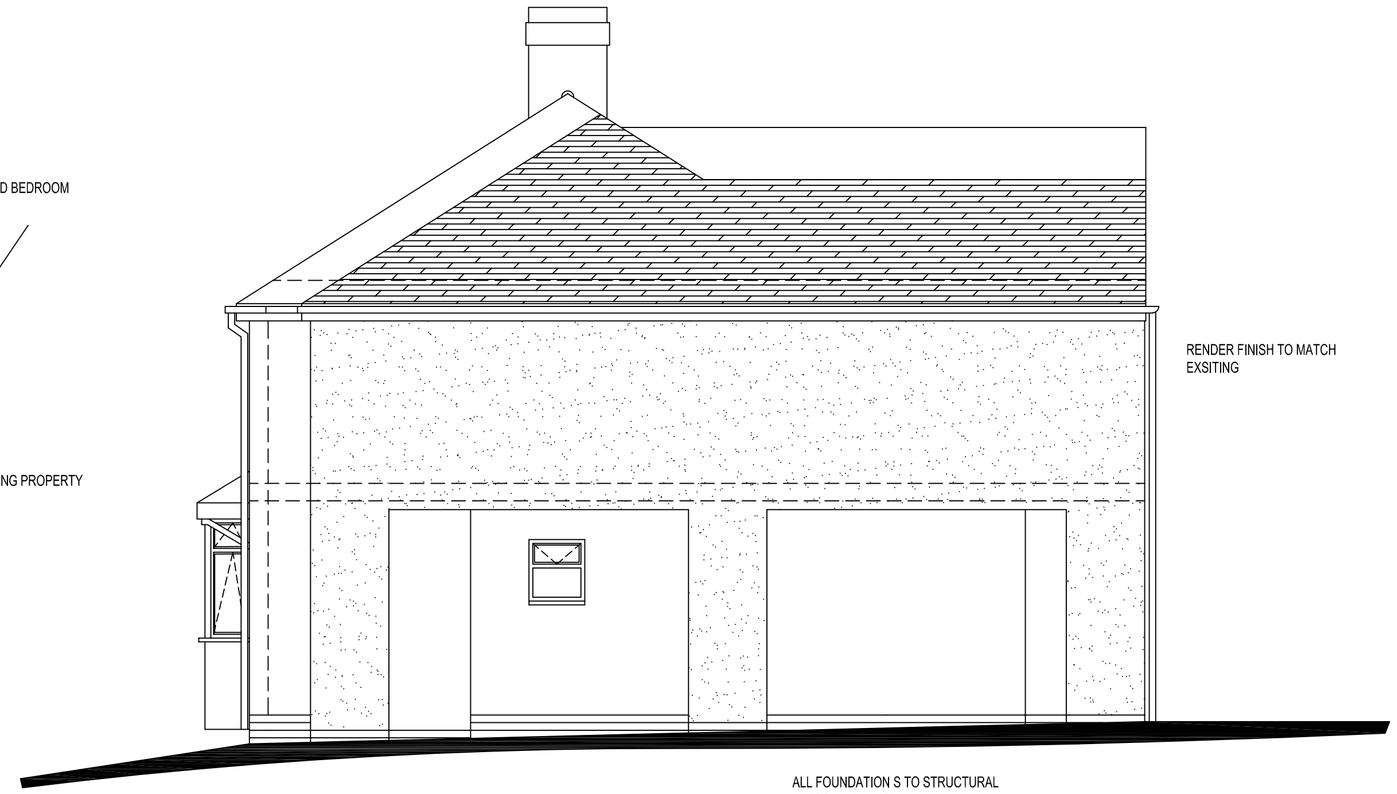


Proposed Side Elevation 1:50

NOTE:- UNDER THE PARTY WALL ACT THE CLIENT IS TO NOTIFY THE ADJOINING NEIGHBOR IN WRITING OF THEIR INTENSION TO BUILD ON OR NEAR TO THE BOUNDARY INDICATING THE START ON SITE AND COMPLETION DATES & DESCRIPTION OF THE PROJECT INVOLVED
THE FOUNDATIONS IN THIS AREA ARE TO BE DESIGNED BY A STRUCTURAL ENGINEER SO AS NOT TO UNDER MINE ANY NEIGHBORING FOUNDATIONS

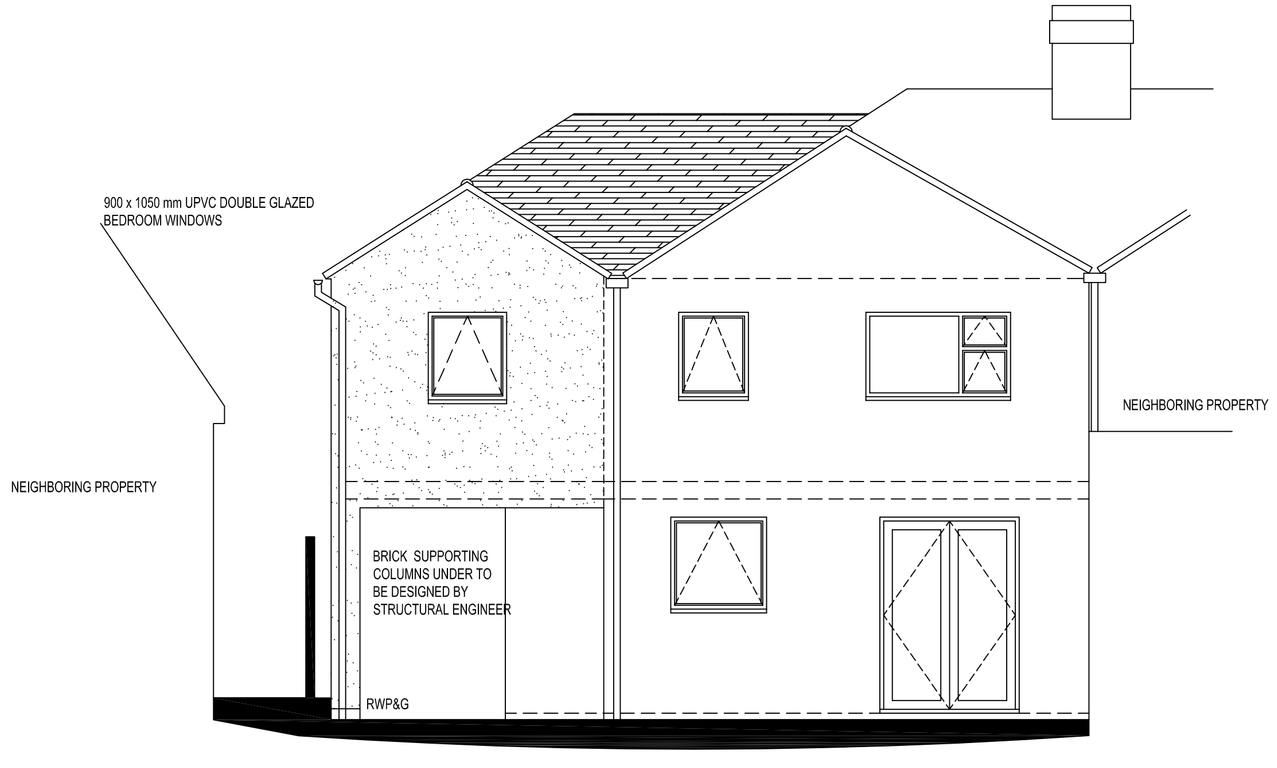

Proposed Rear Elevation 1:50

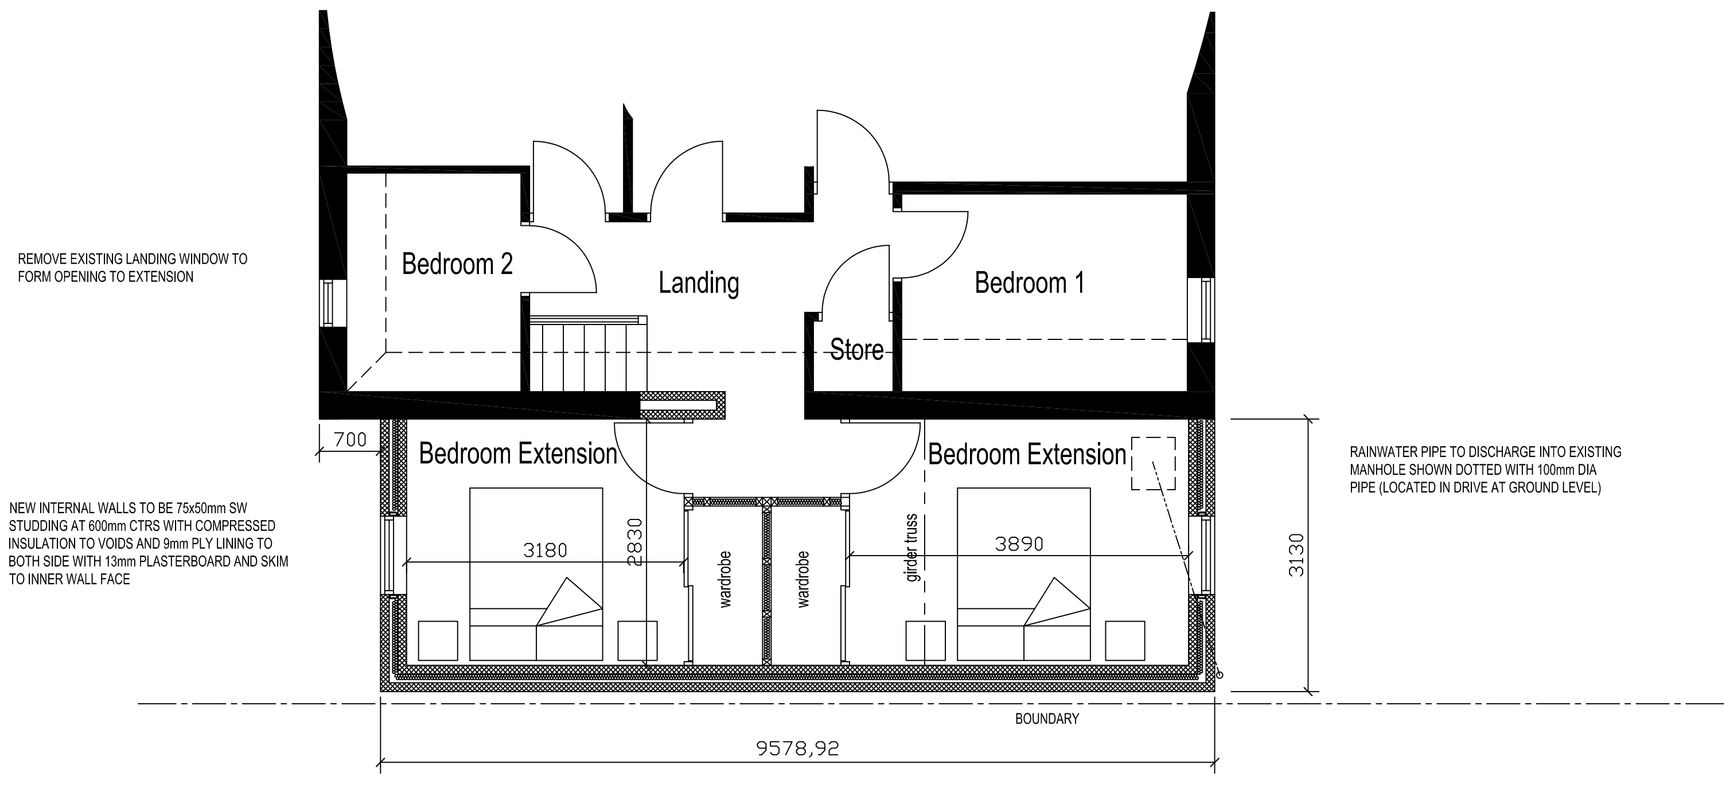

Proposed Part First Floor 1:50

Proposed 2 No Bedroom Extension at 123 High Lane, Brown Edge, Stoke on Trent. ST6 8RT

For Mr & Mrs M. Durber scale :- 1:50 date :- April 2019

Rev C 6.2.20 Front elevation corrected to Hip roof

Original Sheet A1