This drawing is copyright and should not be reproduced without the permission of Building Design Service

Sheet size A1

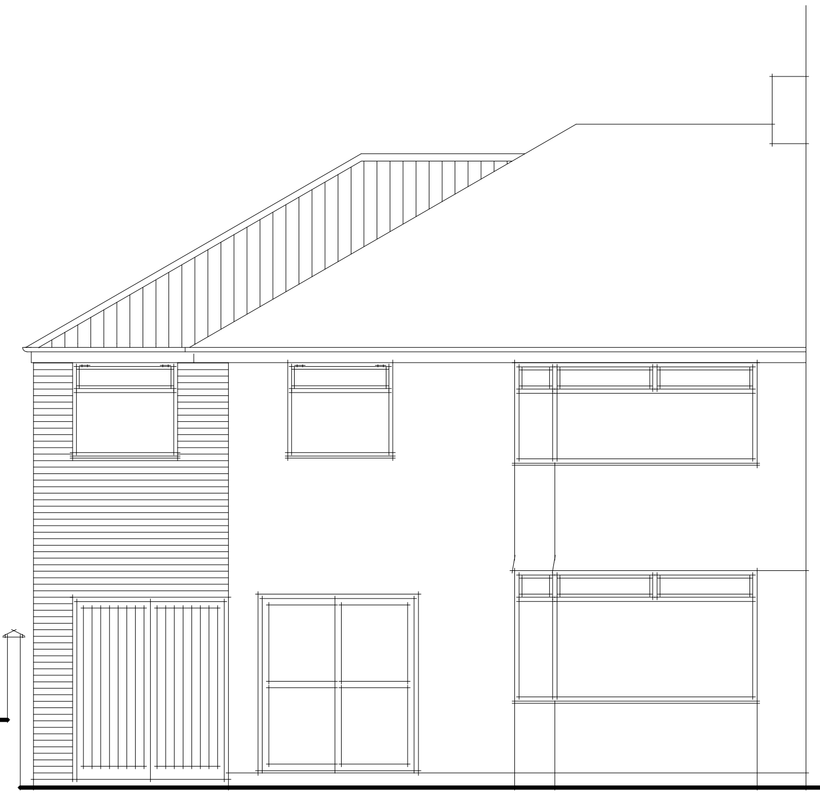

PROPOSED FRONT ELEVATION

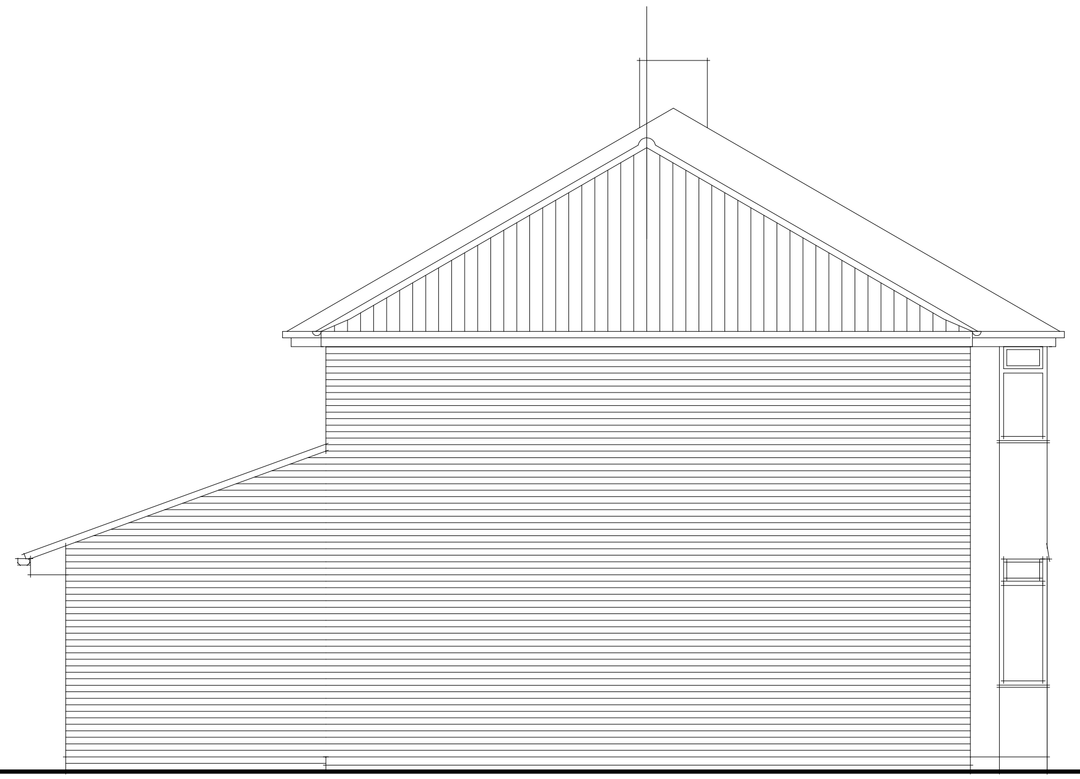

PROPOSED SIDE ELEVATION



PROPOSED REAR ELEVATION

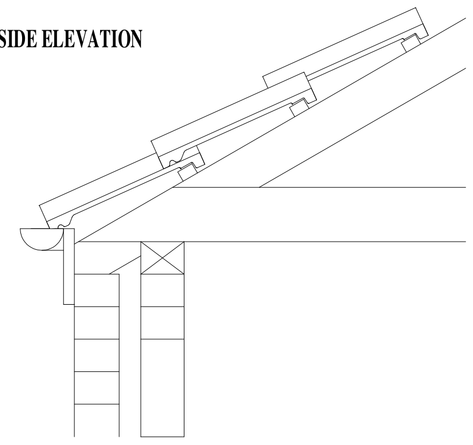

EAVES DETAIL 1:10

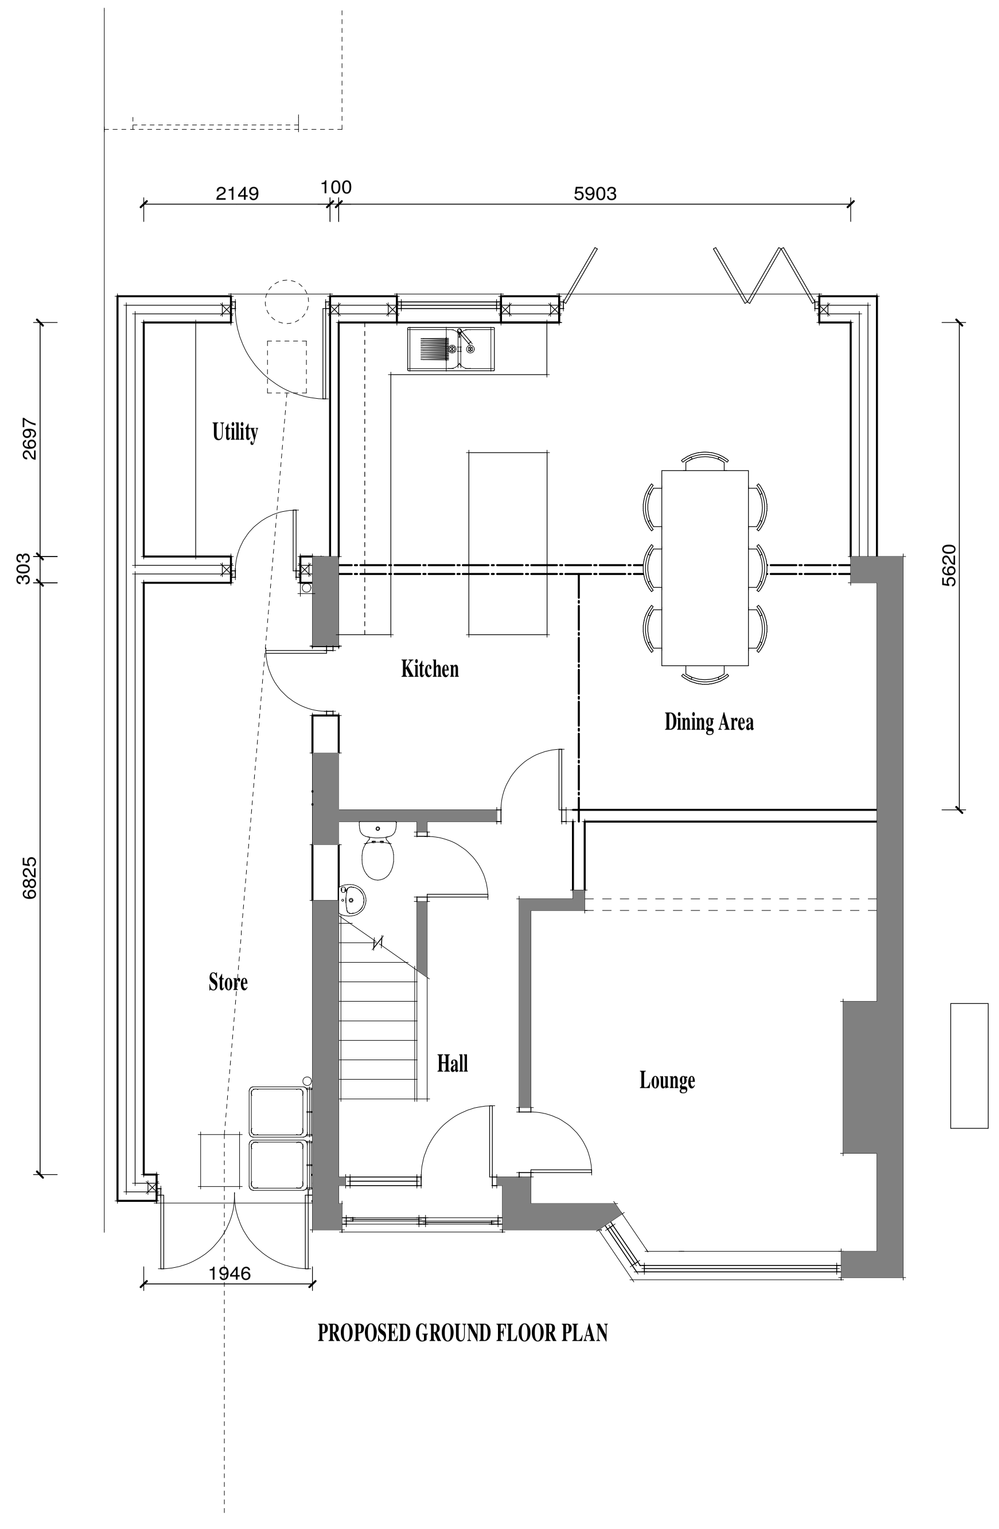

PROPOSED GROUND FLOOR PLAN

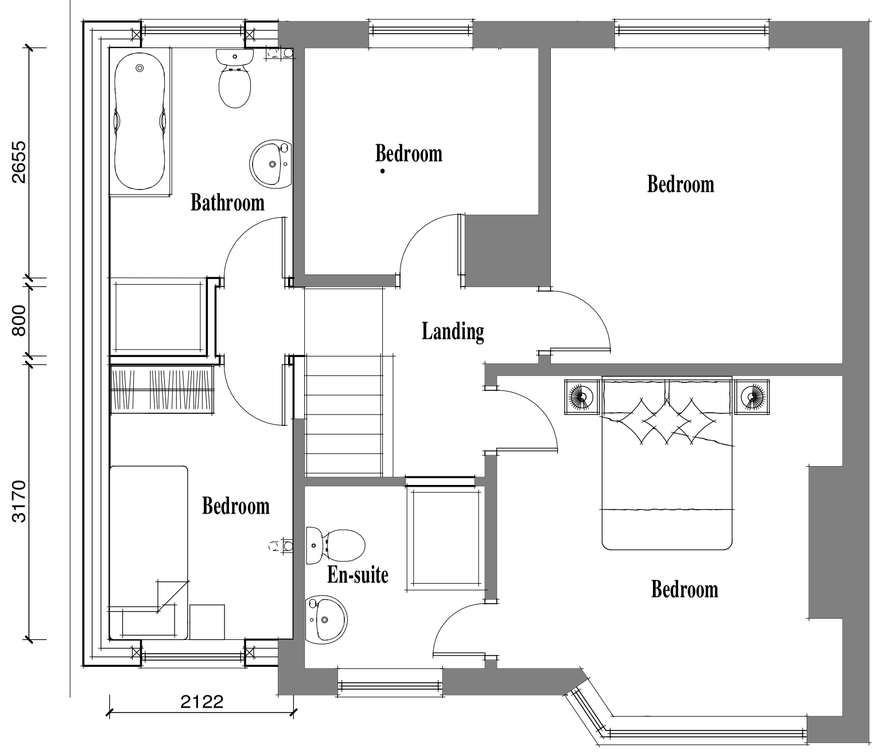

PROPOSED FIRST FLOOR PLAN

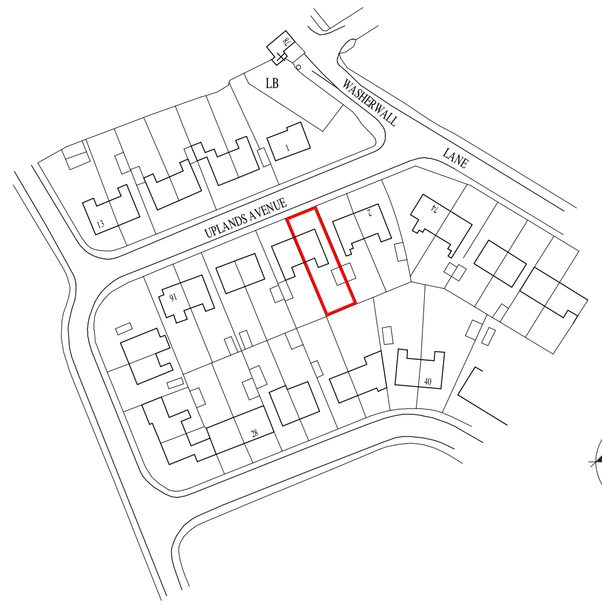

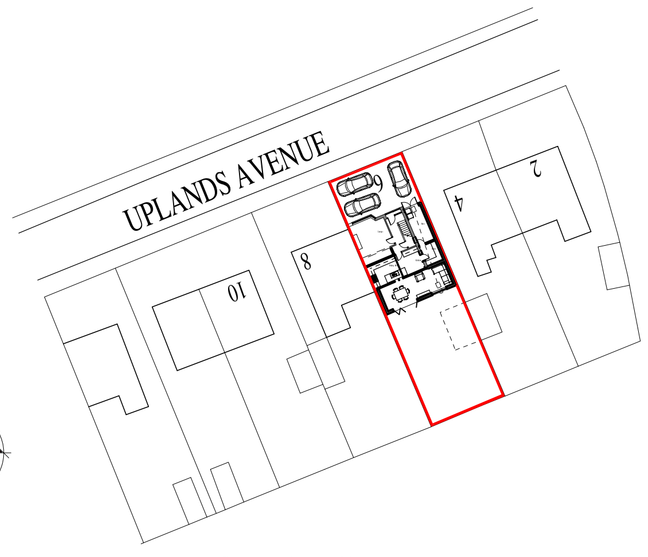

SITE PLAN 1:500

LOCATION PLAN 1:1250

Ordnance Survey, (c) Crown Copyright 2020. All rights reserved. Licence number 100022432

0 1 2 3 4 5 6 7 8 9 10 1:100

0 1 2 3 4 5 1:50

0 10 20 30 40 50 60 70 80 90 100

Location Plan 1:1250

0 10 20 30m

Block Plan 1:500

Rev. B.	Gable replaced with hip	13/07/2020
Rev. A.	Minor amendments to floor plans	29/05/2020

Building Design

CIAT Registered Practice

TITLE

PROPOSED ALTERATIONS AND EXTENSIONS AT
6 UPLANDS AVENUE
WERRINGTON
STOKE-ON-TRENT
ST9 0LE

CLIENT

MS. A. COFFEY

DRAWING NO.

SK2

SCALE
1:50

DATE
MAY 2020

B. BLAKEMAN CIAT
15A, WHITMORE ROAD, NEWCASTLE,.
STAFFORDSHIRE. ST5 3LY
TEL/FAX 01782 632911