


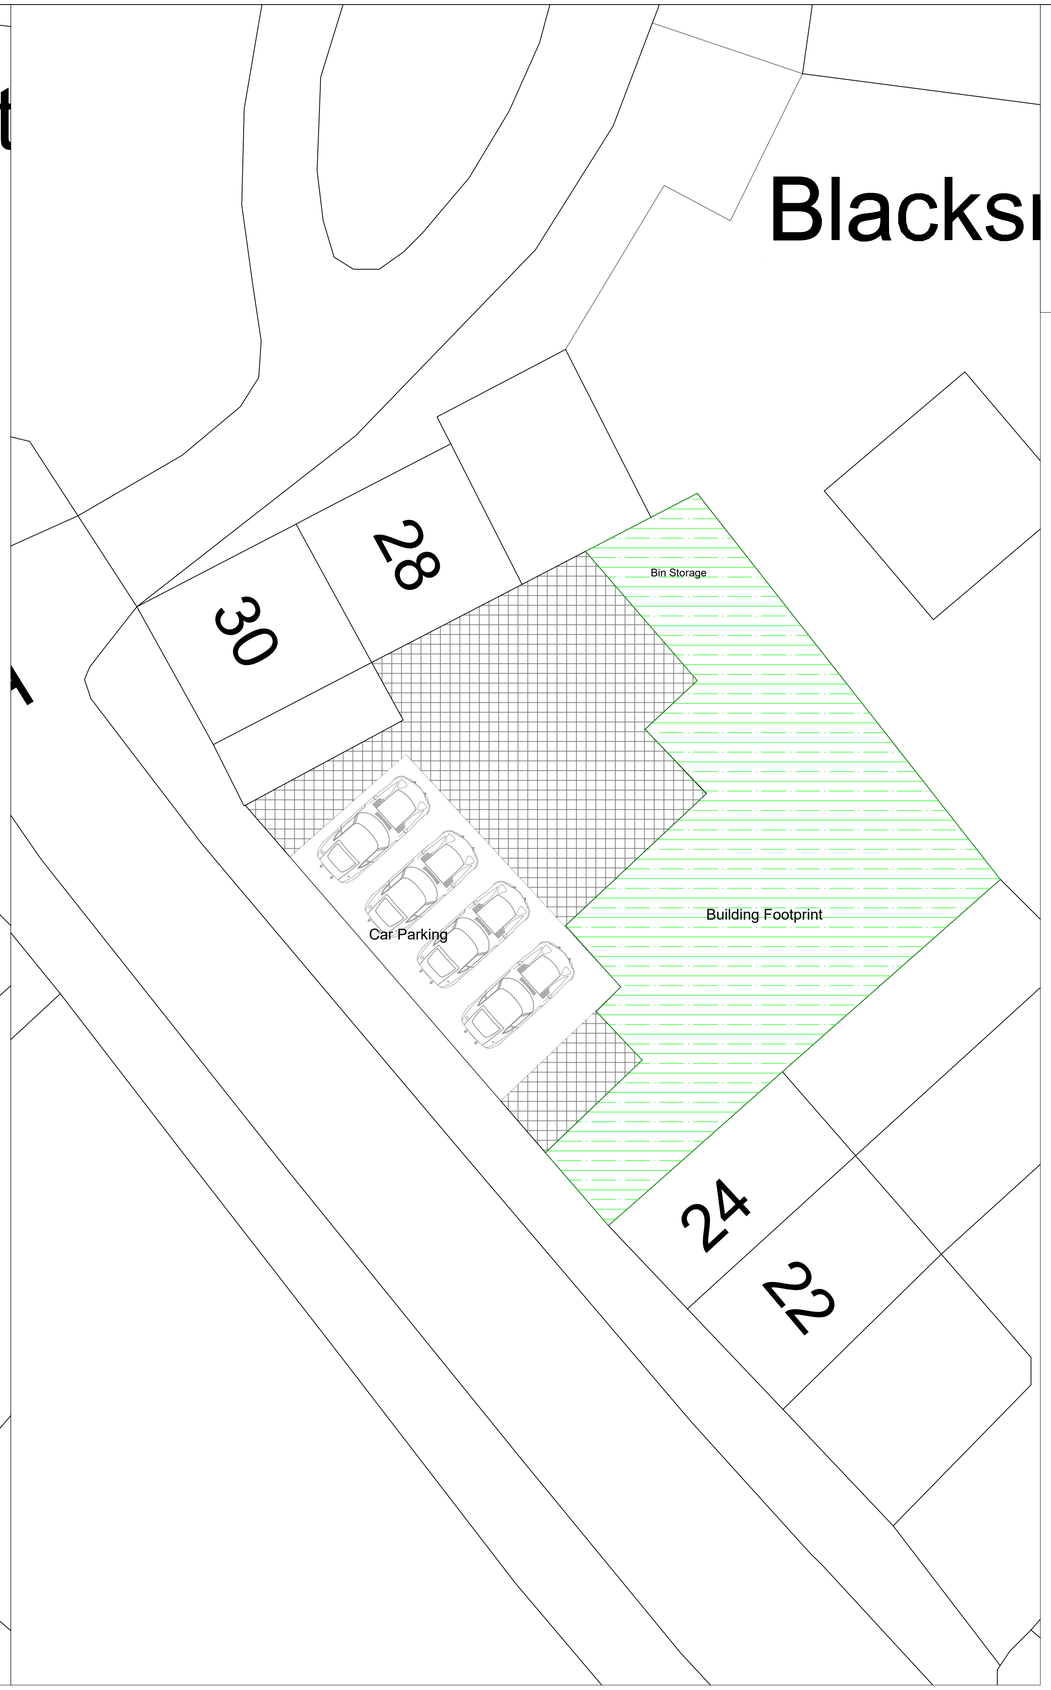


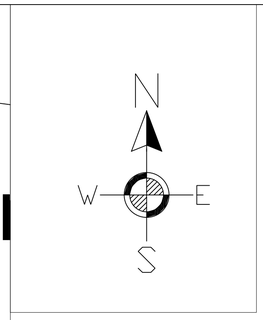


0mm 2500mm 5000mm
SCALE BAR 1:50

0mm 5000mm 10000mm
SCALE BAR 1:100

| Rev | Description | Date |
|---|---|---|

**Project**
**CHANGE OF USE OF THE BULLS HEAD PUBLIC HOUSE FROM A PUBLIC HOUSE (USE CLASS A4), TO CONVENIENCE STORE (USE CLASS A1), ALONG WITH EXTERNAL ALTERATIONS TO FORM A NEW SHOP FRONT - THE BULLS HEAD, HIGH STREET, KINGLSEY, STOKE-ON-TRENT. ST10 2AE**

**Client**
**MRS RATHY KUMARASAMY**

| Contract. No. | Drg. No. | Revision | Scale 1:50 @ A1 | |
|---|---|---|---|---|
| | 2 | | By MCC | Date JULY 2020 |
| | | | Chkd | |

**Drawing Title**
**SITE PLANS - UNALTERED**

**MAT DESIGN LIMITED**
**Town Planning & Building Control Consultants**
17 BROOKSIDE AVE
ECCLESTON
ST. HELENS
WA10 4RN
Telephone:07850203448
E-mail:miketa@blueyonder.co.uk