


North Elevation

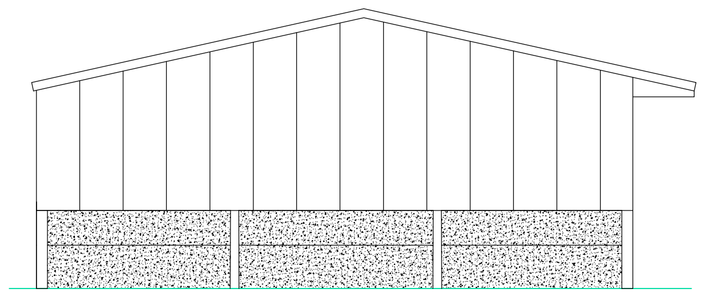


South Elevation

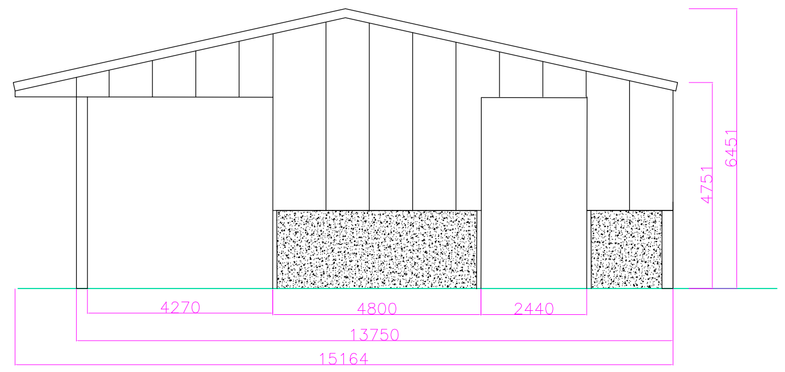

East Elevation

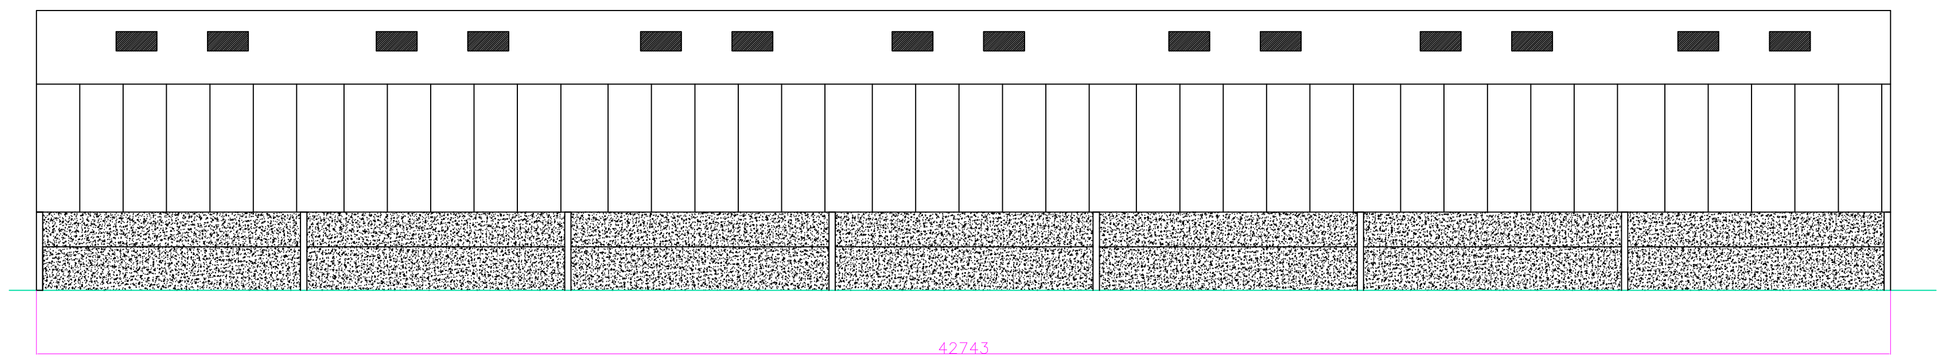

West Elevation

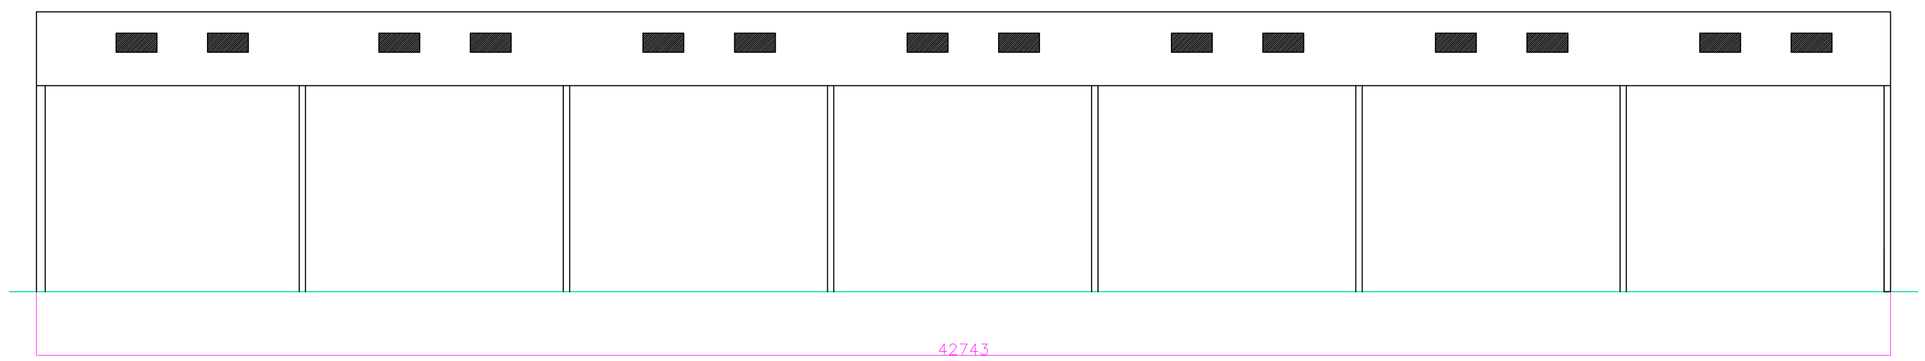

Roof – Fibre Cement
Sides – Box Profile Coloured Sheets overlapping concrete panels

G Myatt, Woodcock Hurst Farm

Ian Harvey Fabrications Ltd

Pitchings Farm, Whitefields Lane
Waterfall, Waterhouses
Stoke-on-Trent. ST10 3JF

Tel. 01538 308377

Drawing No. Myatt202007v1

All Measurements In mm

Date: 10.07.2020 | Scale: A1 1:100 | IWH