
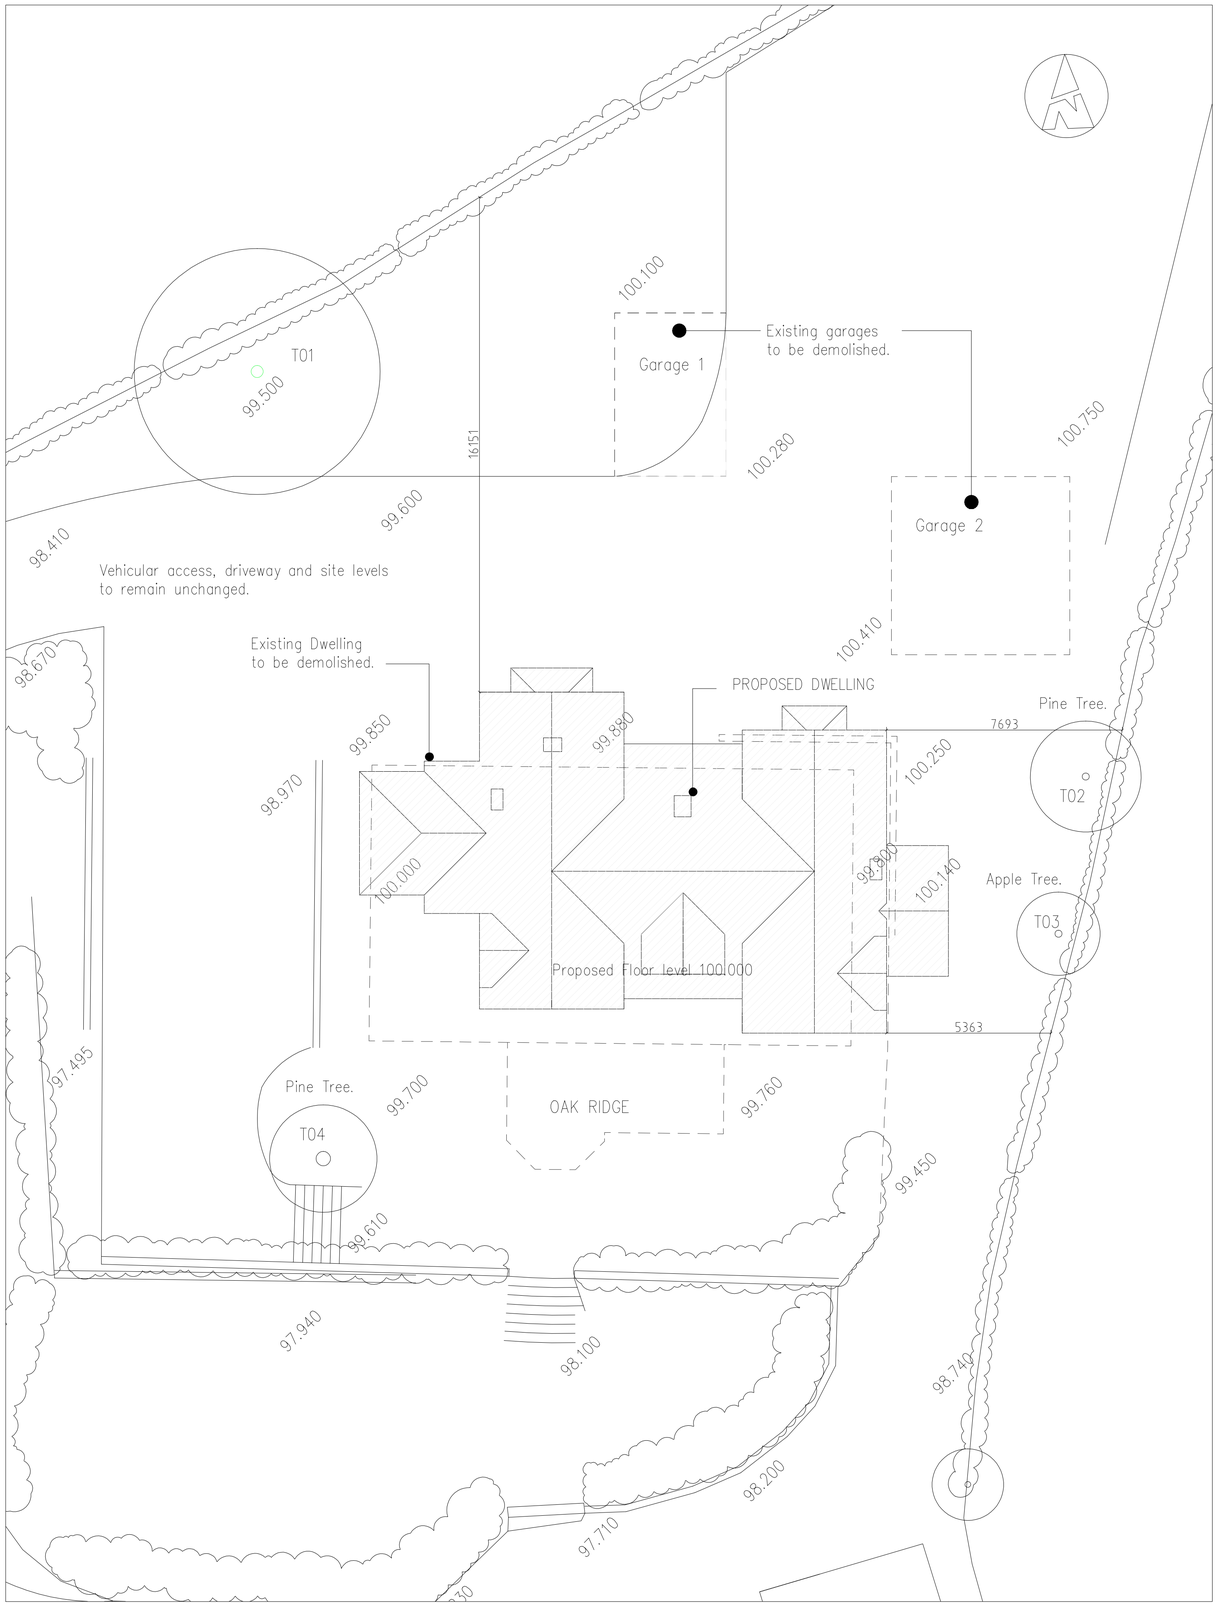


Site & Roof Plan Scale 1:100

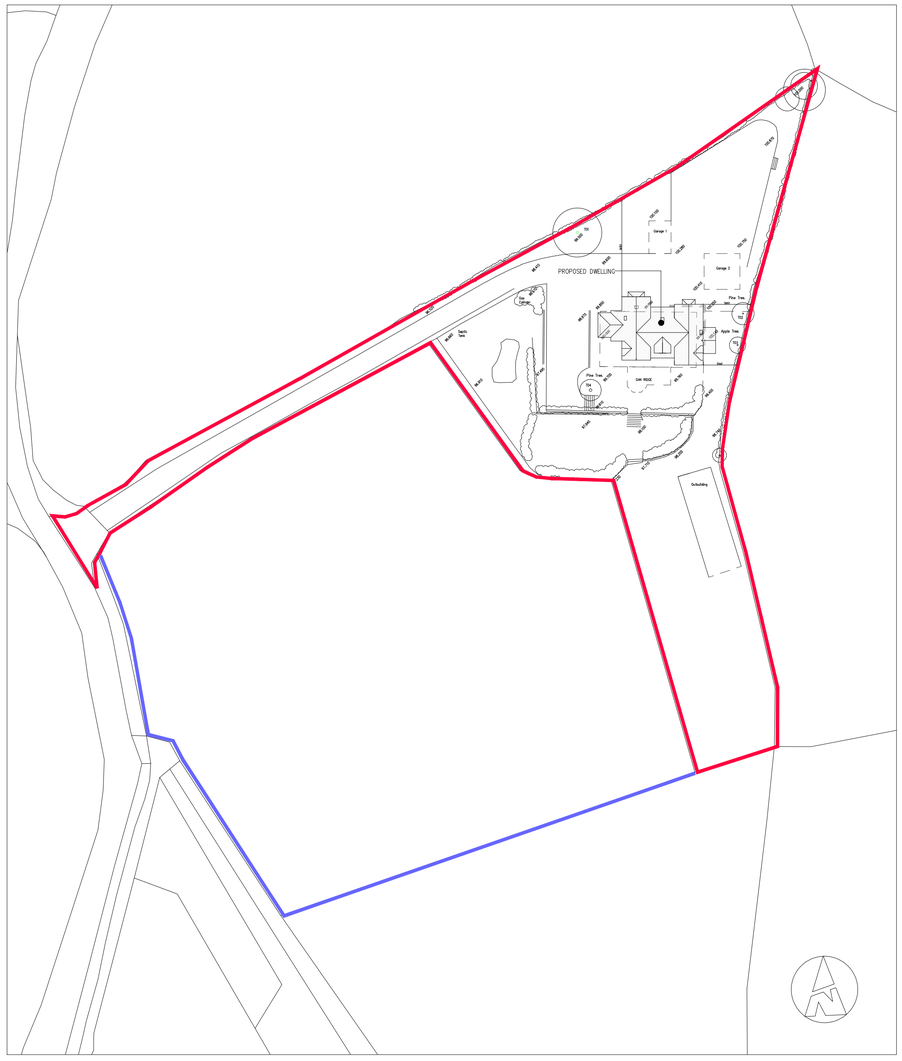

Site Plan Scale 1:500

Scale bar @ 1:500

Scale bar @ 1:200

Scale bar @ 1:100

Scale bar @ 1:50

Scale bar @ 1:200

Rev.	Drawn	Comments.	Date

Applicant:
Mr & Mrs Cliff.

Project:
Proposed Residential Development at Oak Ridge Gratton Lane, Gratton, Stoke-on-Trent, Staffordshire. ST9 9AQ.

Title:
Site & Roof Plan.

Status:
Planning.

Scale at Size A1:		Date:	Drg.
1:100	1:500	04-04-17	1450-12

NOTE: This drawing is not to be used for construction unless Status marked 'Issued for Construction'

A.C.BAILEY
Plot 1, Stanley Bank, Stanley, Staffordshire. ST9 9LT.
T:01782 503302 - 07711 870008 E:office@planstobuild.co.uk