

NOTES Copyright of Croft Architecture Limited. Drawings are not to be reproduced in whole or in part without the prior written permission of Croft Architecture Limited. Figured dimensions only are to be taken from this drawing.
Contractors are responsible for checking dimensions relative to their work. Croft Architecture Limited are to be advised of any discrepancies.

REVISIONS

REV.	DESCRIPTION	DRAWN	CHKD.	DATE
1st	FIRST ISSUE	CH	KA	15/06/2020
A	Amendments following comments on 22/06/2020	CH	KA	30/06/2020
B	Amendments following comments on 01/07/2020	CH	KA	02/07/2020

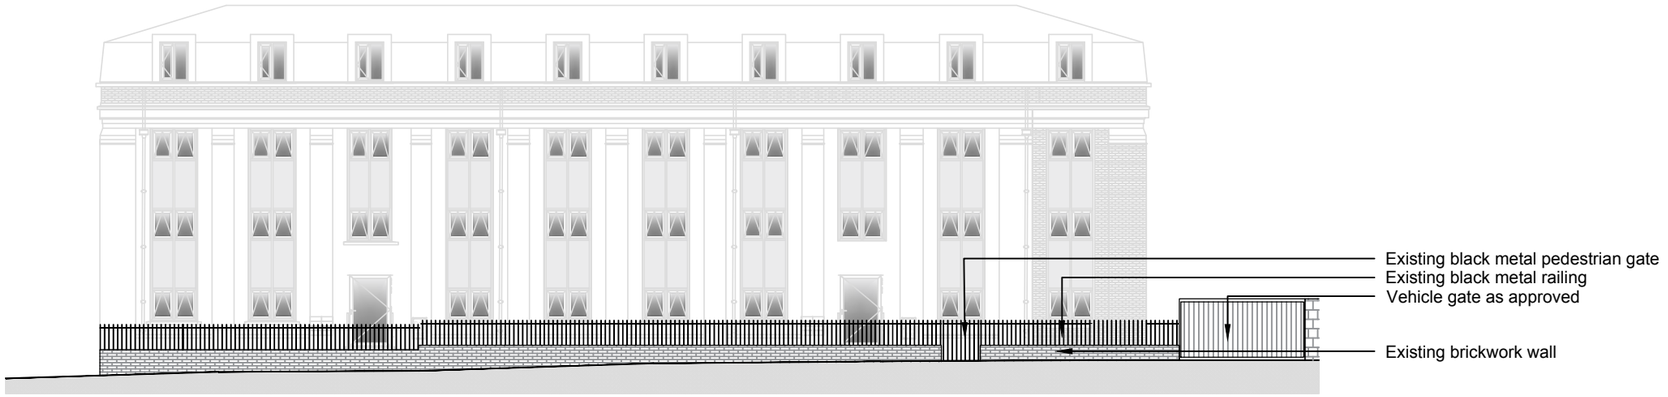

Existing Wall, Fence and Gate (As Approved)
SCALE 1:200

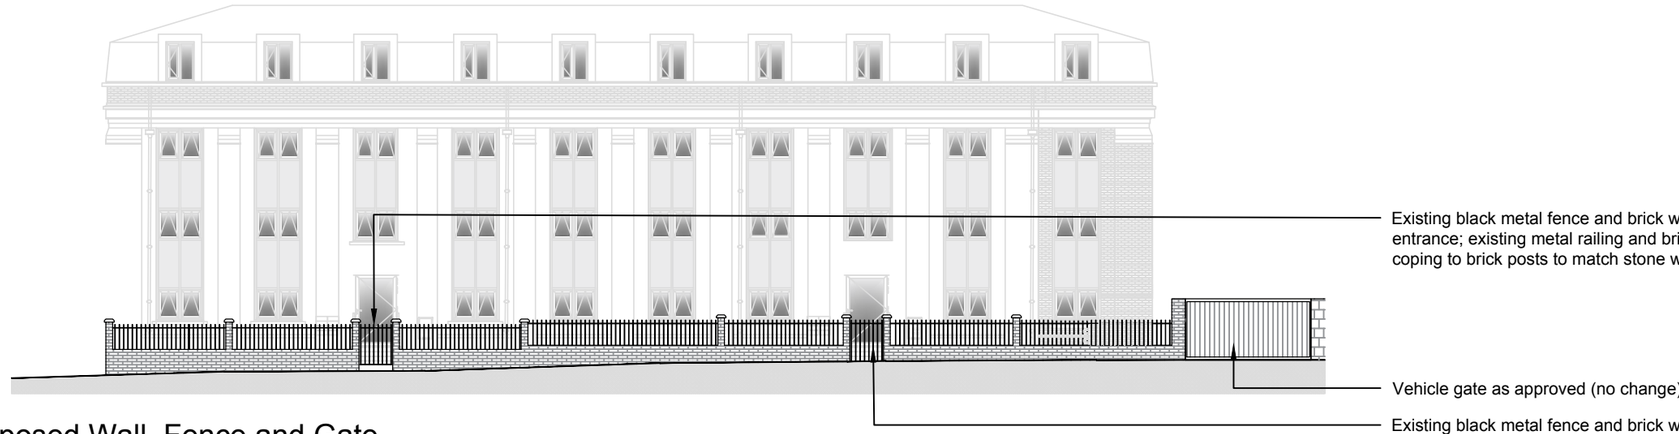

Proposed Wall, Fence and Gate
SCALE 1:200

INDICATIVE SCALE IN METRES 1:200

0 5 10 15 20 25

Croft Architecture Limited
Chartered Architects
6-7 Pearl House, Anson Court,
Staffordshire Technology Park,
Stafford, ST18 0GB
Tel. 01785 248 542
Fax. 01785 222 232

PROJECT
Conversion and extension of Milward Hall for Charles Wainwright Developments Ltd at Salisbury Street, Leek, ST13 5EE

DRAWING TITLE
Existing and Proposed Wall, Fence and Gate

SCALE	SHEET SIZE	No. of SHEETS	SHEET No.	CAD FILE
1:200	A3	1	1	

DRAWING NUMBER
2372-430-B