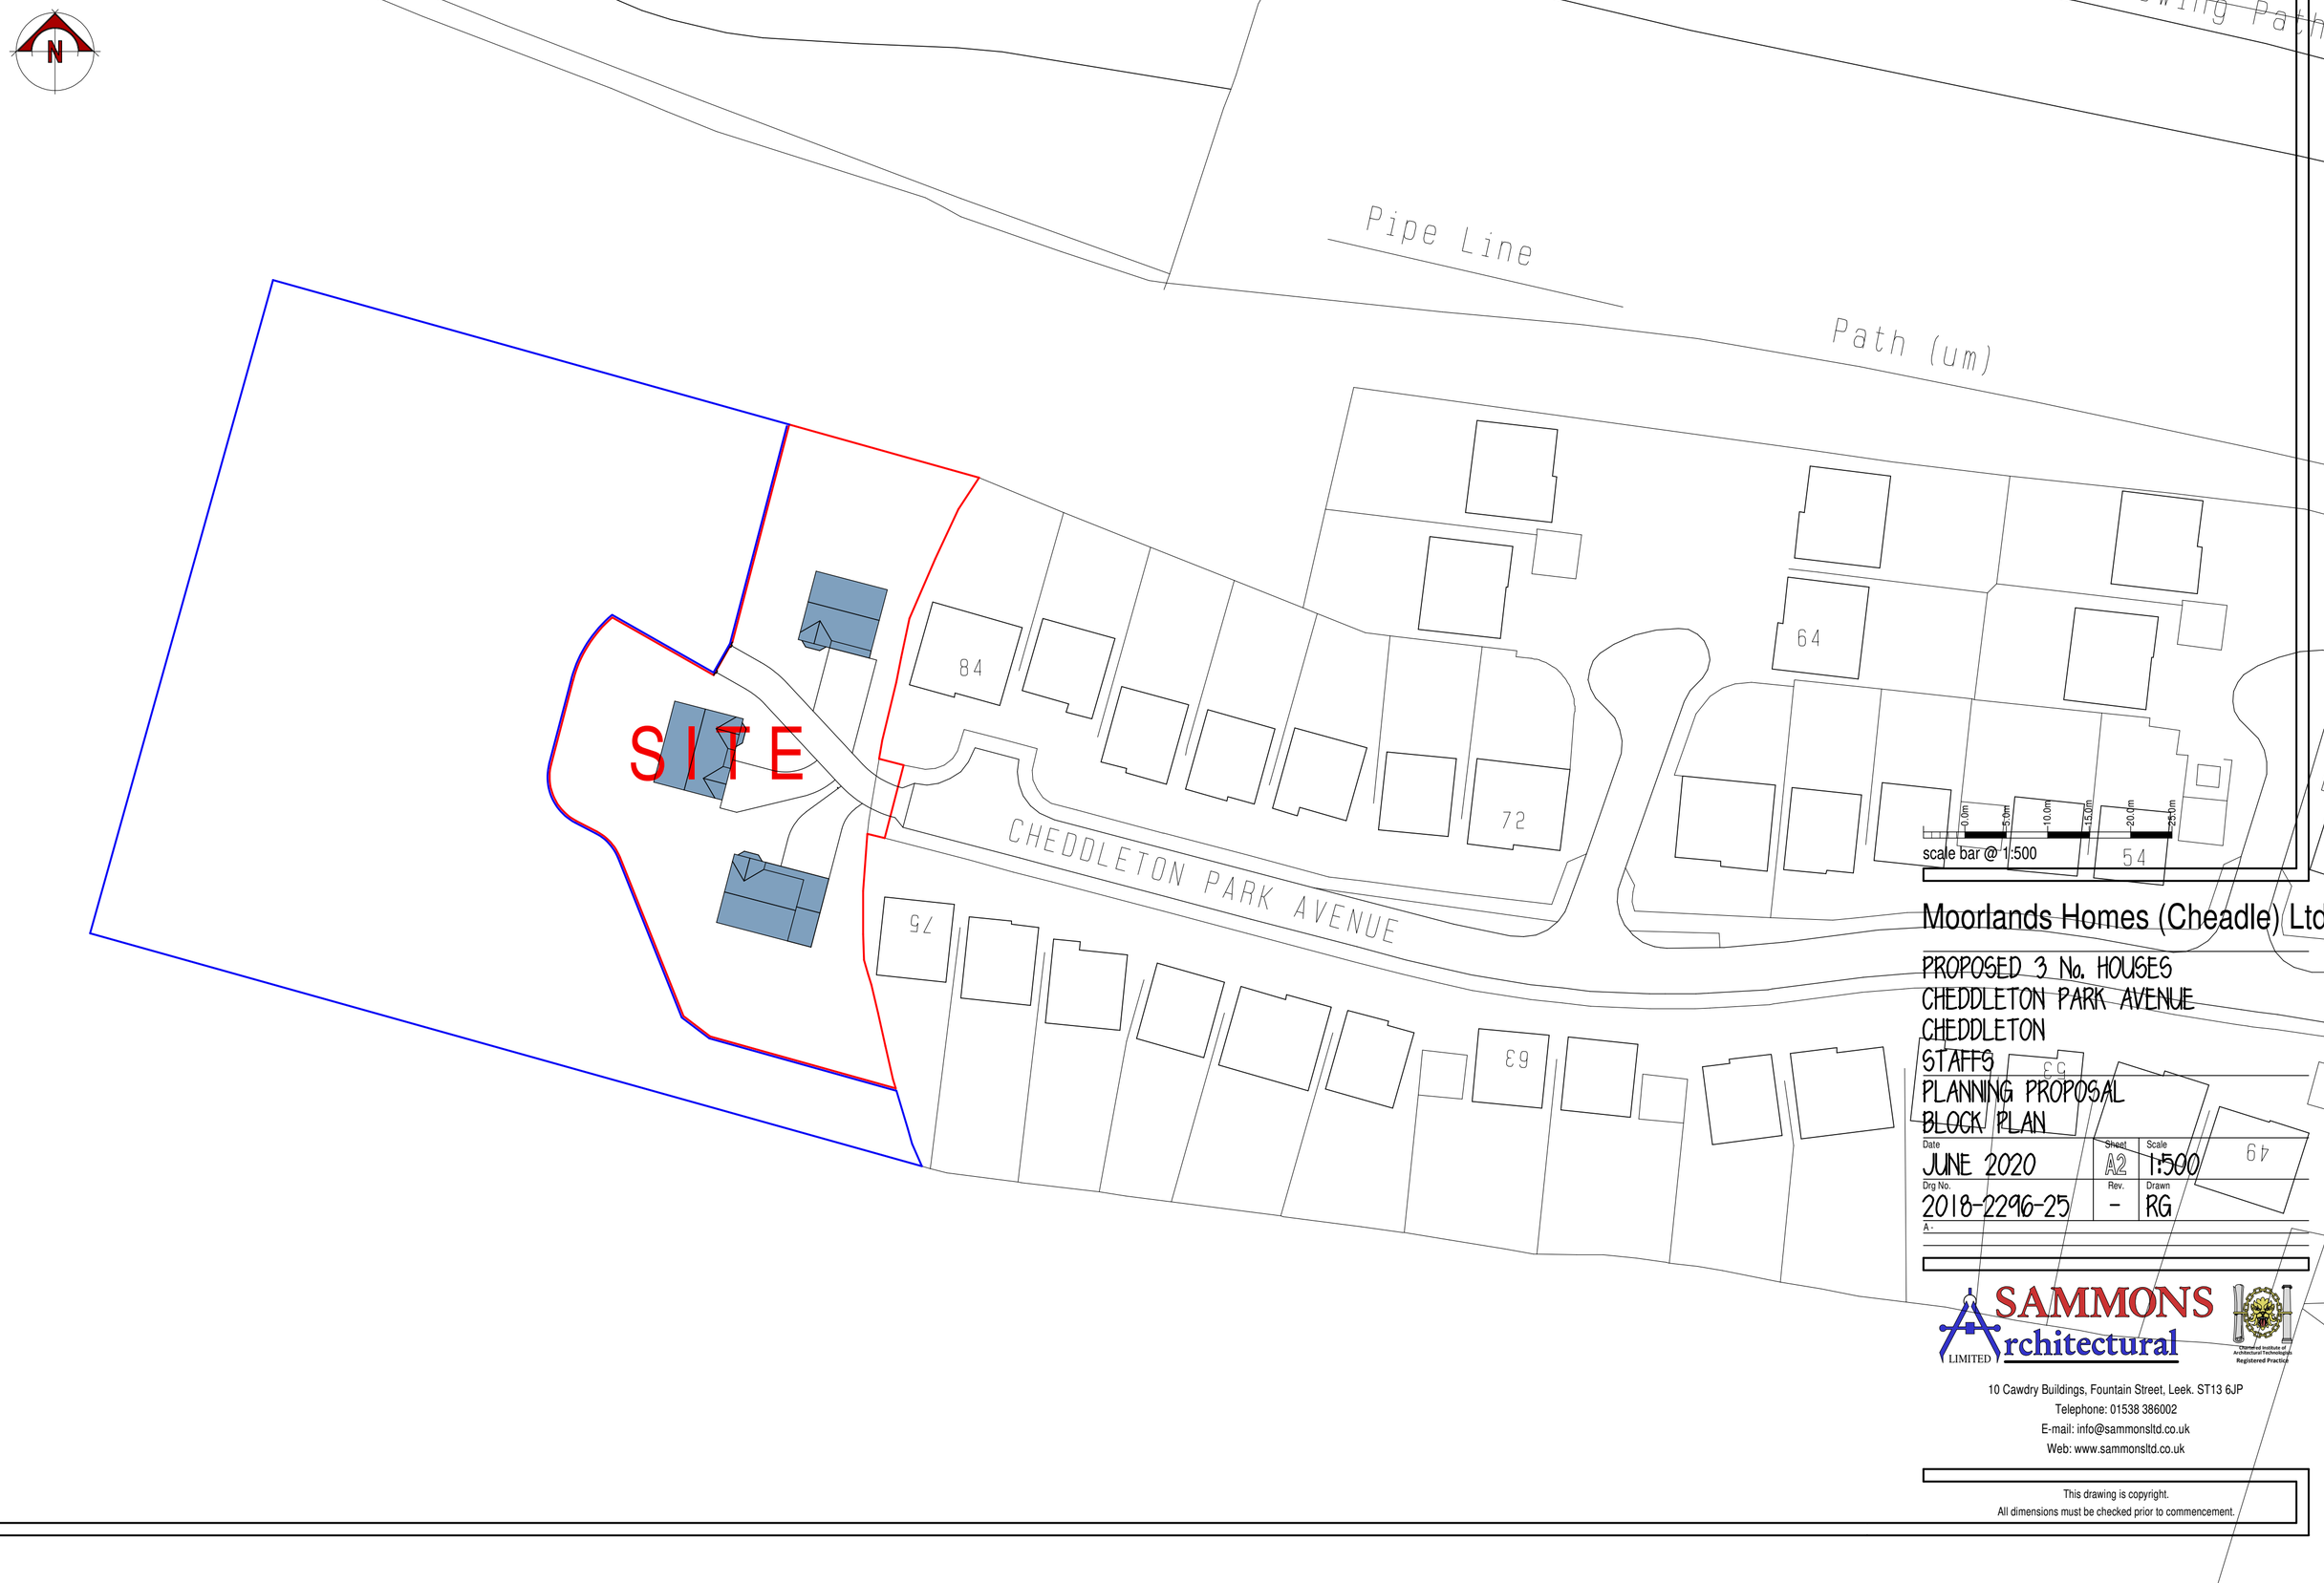

Moorlands Homes (Cheadle) Ltd

PROPOSED 3 No. HOUSES
CHEDDLETON PARK AVENUE
CHEDDLETON
STAFFS

PLANNING PROPOSAL
BLOCK PLAN

Date	Sheet	Scale
JUNE 2020	A2	1:500
Drg No.	Rev.	Drawn
2018-2296-25	-	RG

A -

SAMMONS Architectural LIMITED
Chartered Institute of Architectural Technologists Registered Practice
10 Cawdry Buildings, Fountain Street, Leek. ST13 6JP
Telephone: 01538 386002
E-mail: info@sammonsltd.co.uk
Web: www.sammonsltd.co.uk

This drawing is copyright.
All dimensions must be checked prior to commencement.