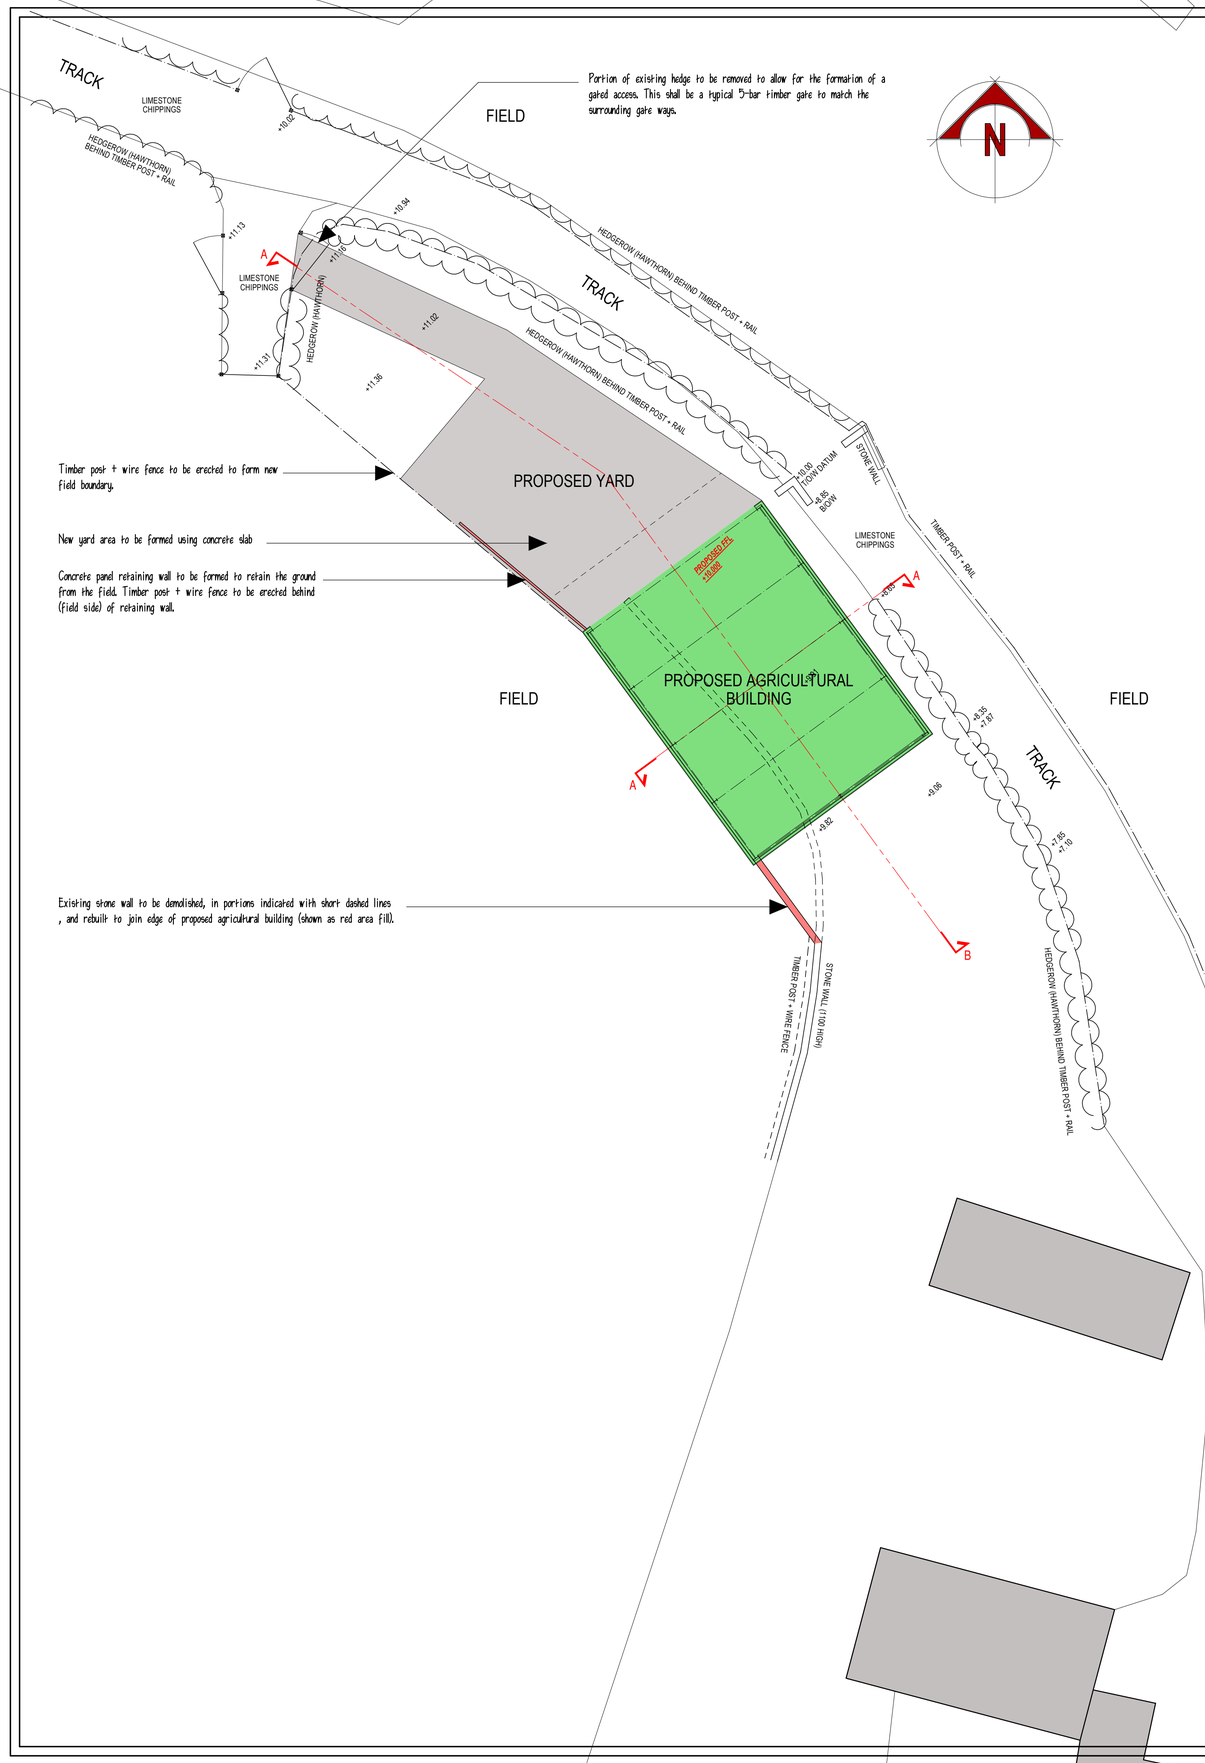

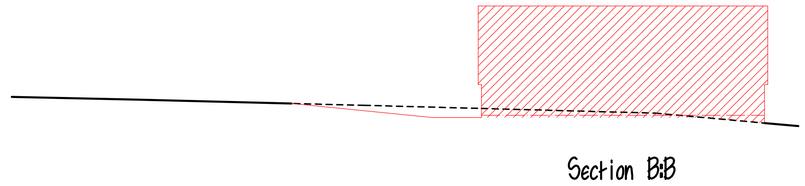

Section B:B

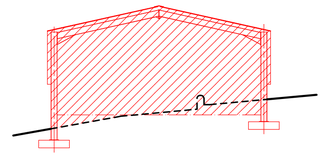

Section A:A

0.0m 5.0m 10.0m

scale bar @ 1:200

Mr Davenhall

PROPOSED AGRICULTURAL BUILDING AT
BANKTOP FARM, BANK TOP
DILHORNE,
STOKE-ON-TRENT,
ST10 2PN

PLANNING PROPOSAL
SITE PLAN

Date	Sheet	Scale
JUNE 2020	A1	1:200
Drg No.	Rev.	Drawn
2020-2516-02	A	NAW

A - 25/06/2020 - ADDITIONAL NOTES / RETAINING FEATURES ADDED TO SITE PLAN

SAMMONS Architectural LIMITED
Chartered Institute of Architectural Technologists Registered Practice
10 Cawdry Buildings, Fountain Street, Leek. ST13 6JP
Telephone: 01538 386002
E-mail: info@sammonsltd.co.uk
Web: www.sammonsltd.co.uk

This drawing is copyright.
All dimensions must be checked prior to commencement.