RevNo	Revision note	Date	Signature	Checked

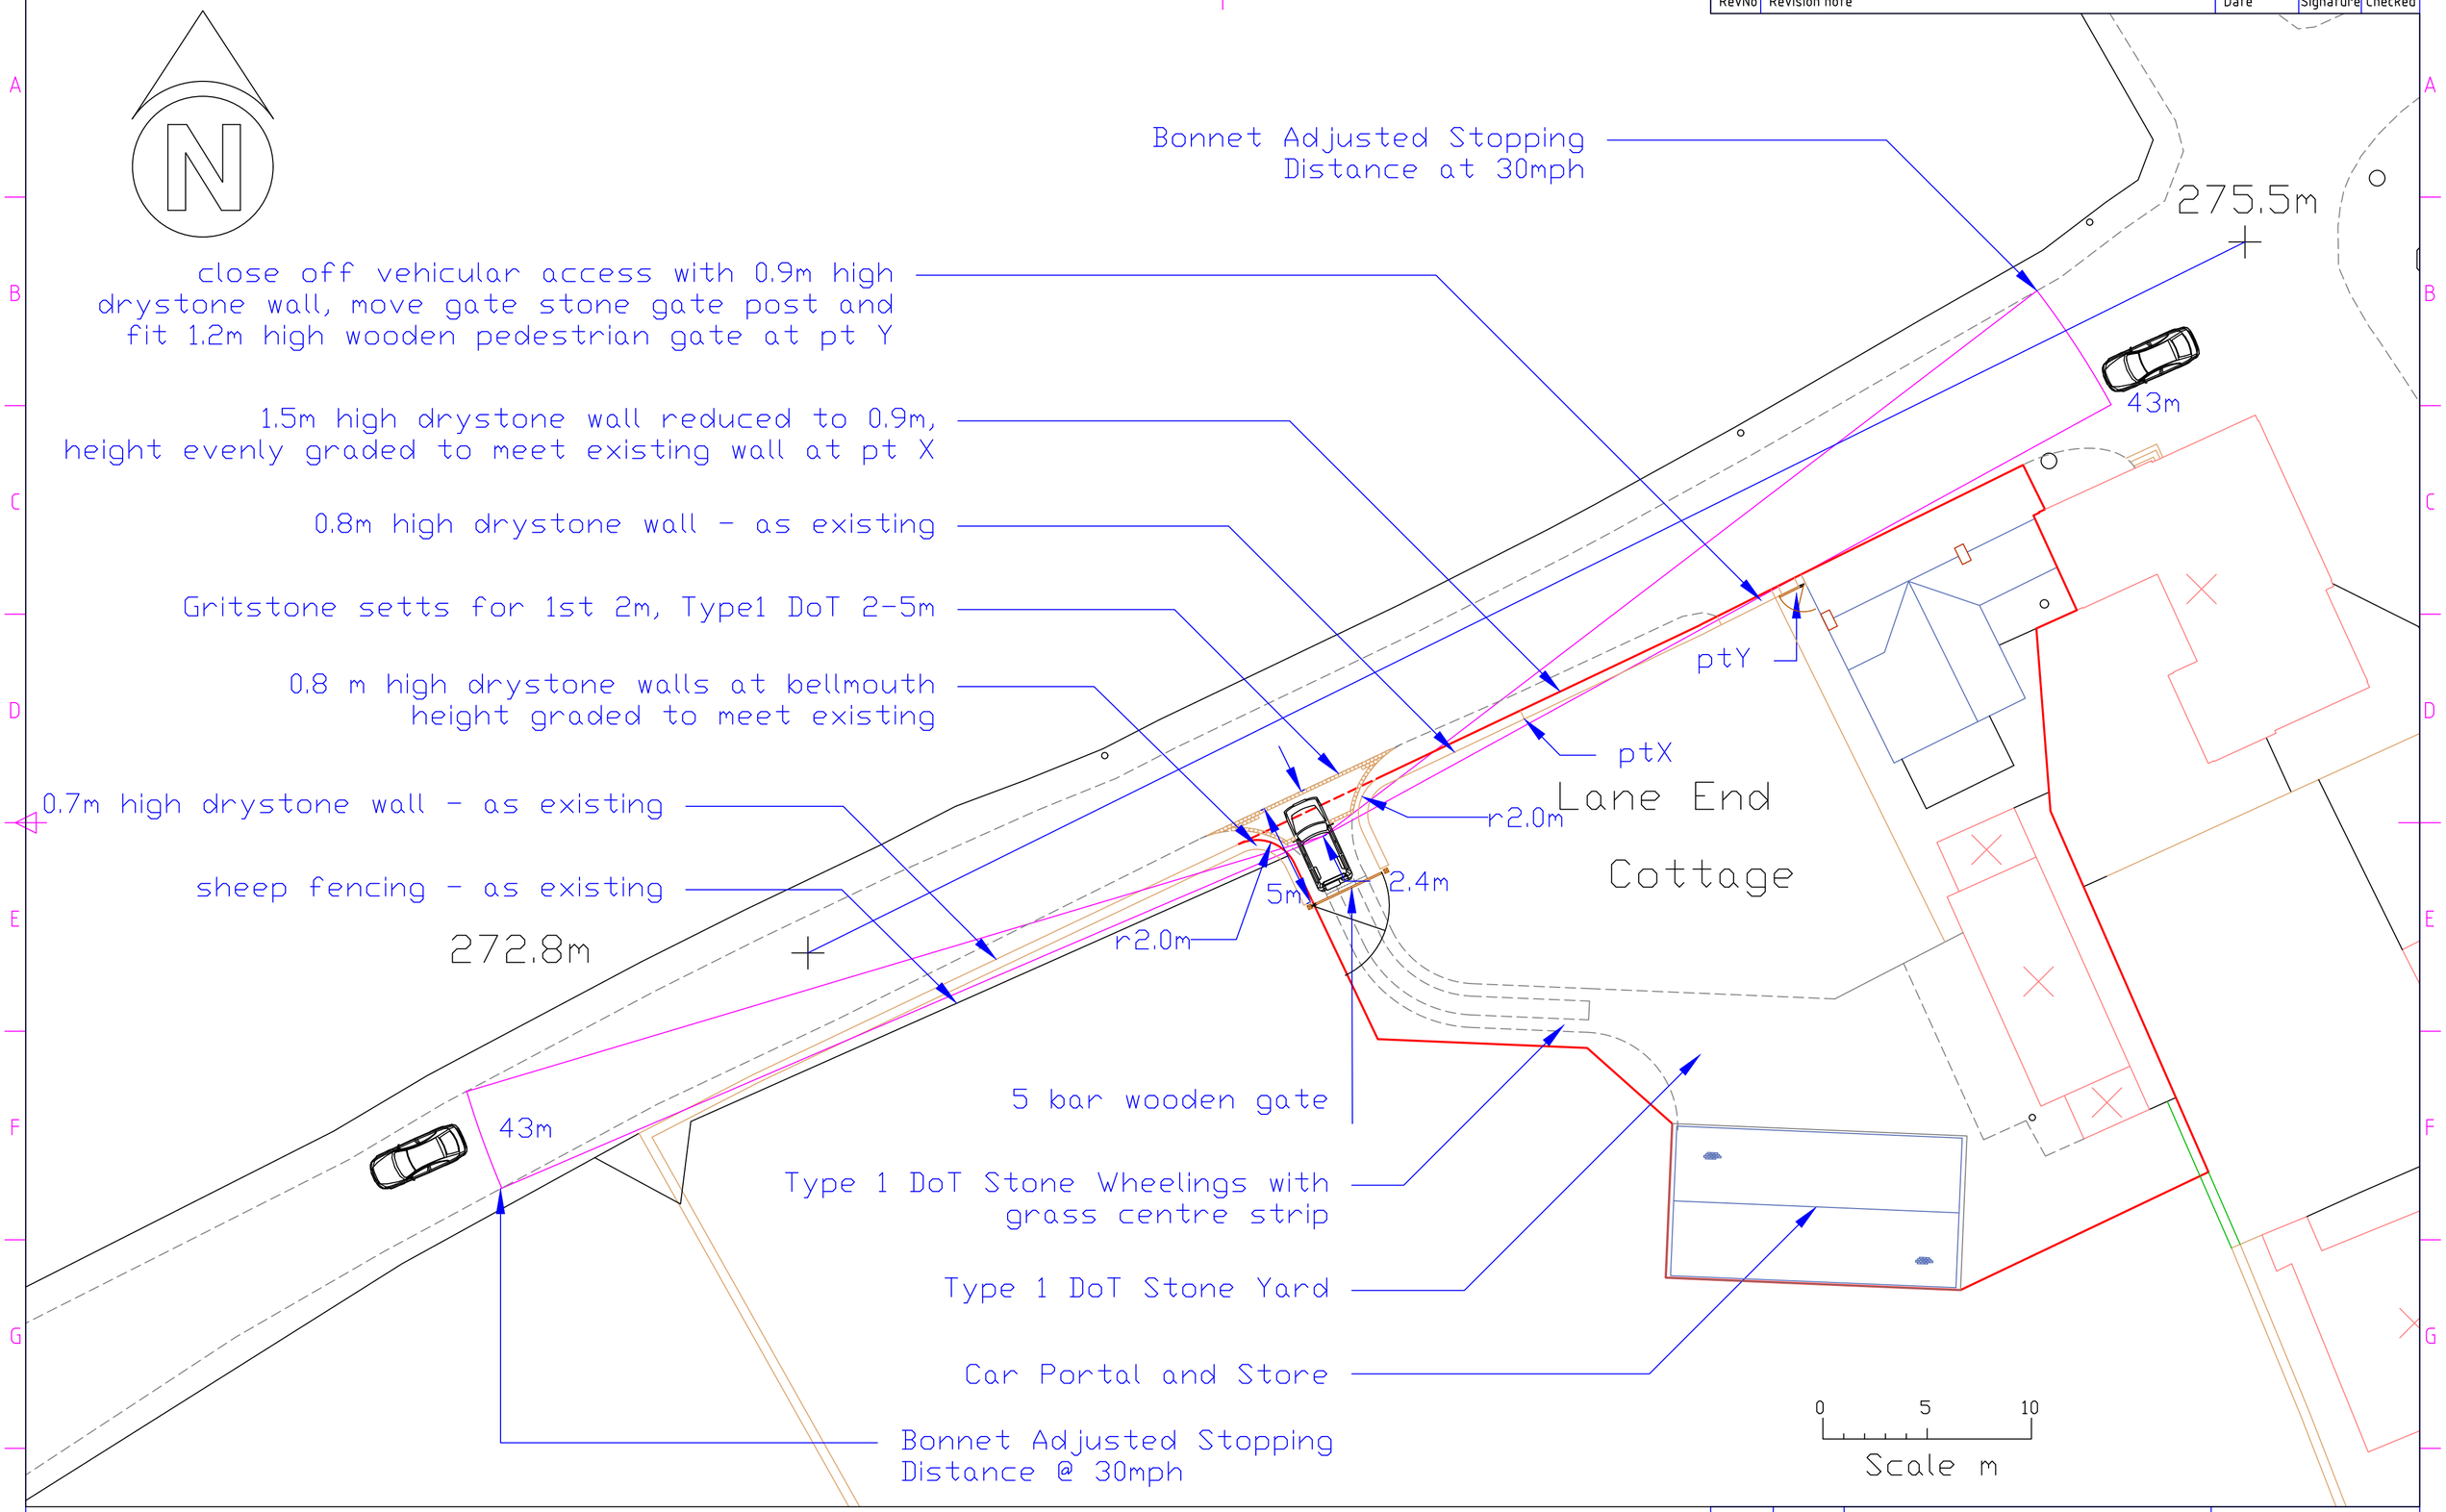

Site Boundary, Area = 982 sq. m.

Visibility Splay

Itemref	Quantity	Title/Name, designation, material, dimension etc			Article No./Reference	
Designed by A W Newby		Checked by D Pennington	Approved by - date D Pennington 07/07/2020	Filename Access.dwg	Date 07/07/2020	Scale 1:200

PME Planning Services

Access Plan

4

Edition Rev 0

Sheet 1/2