| RevNo | Revision note | Date | Signature | Checked |
|---|---|---|---|---|

## Existing Elevations 1:100

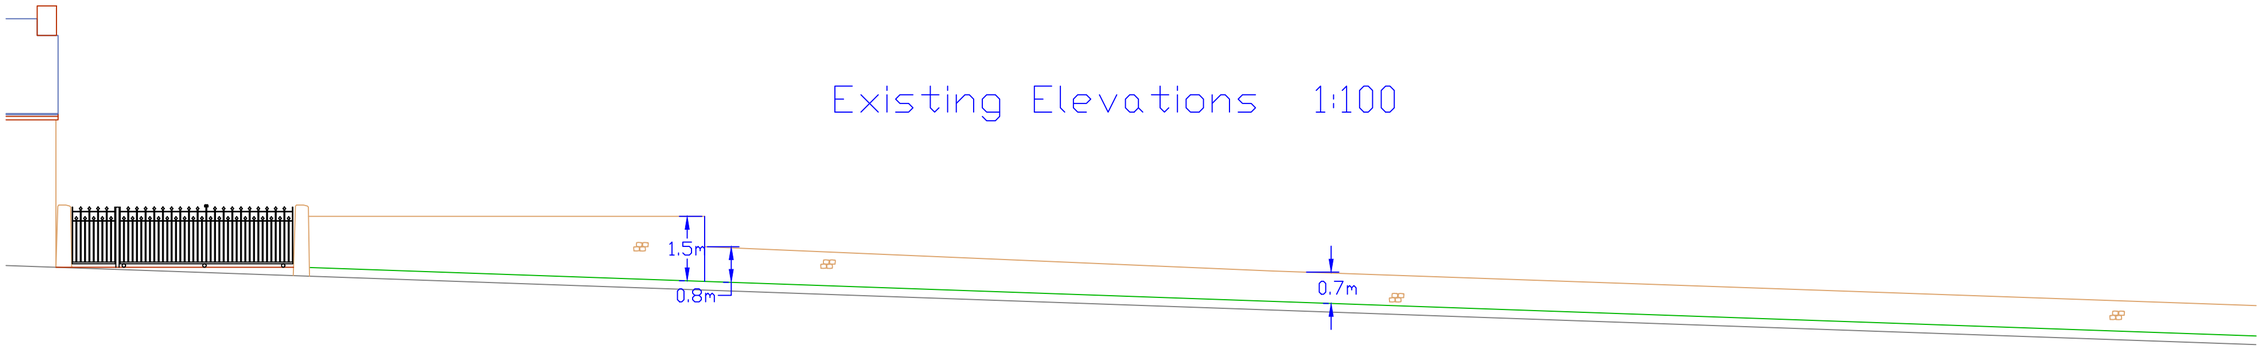


## Proposed Elevations 1:100

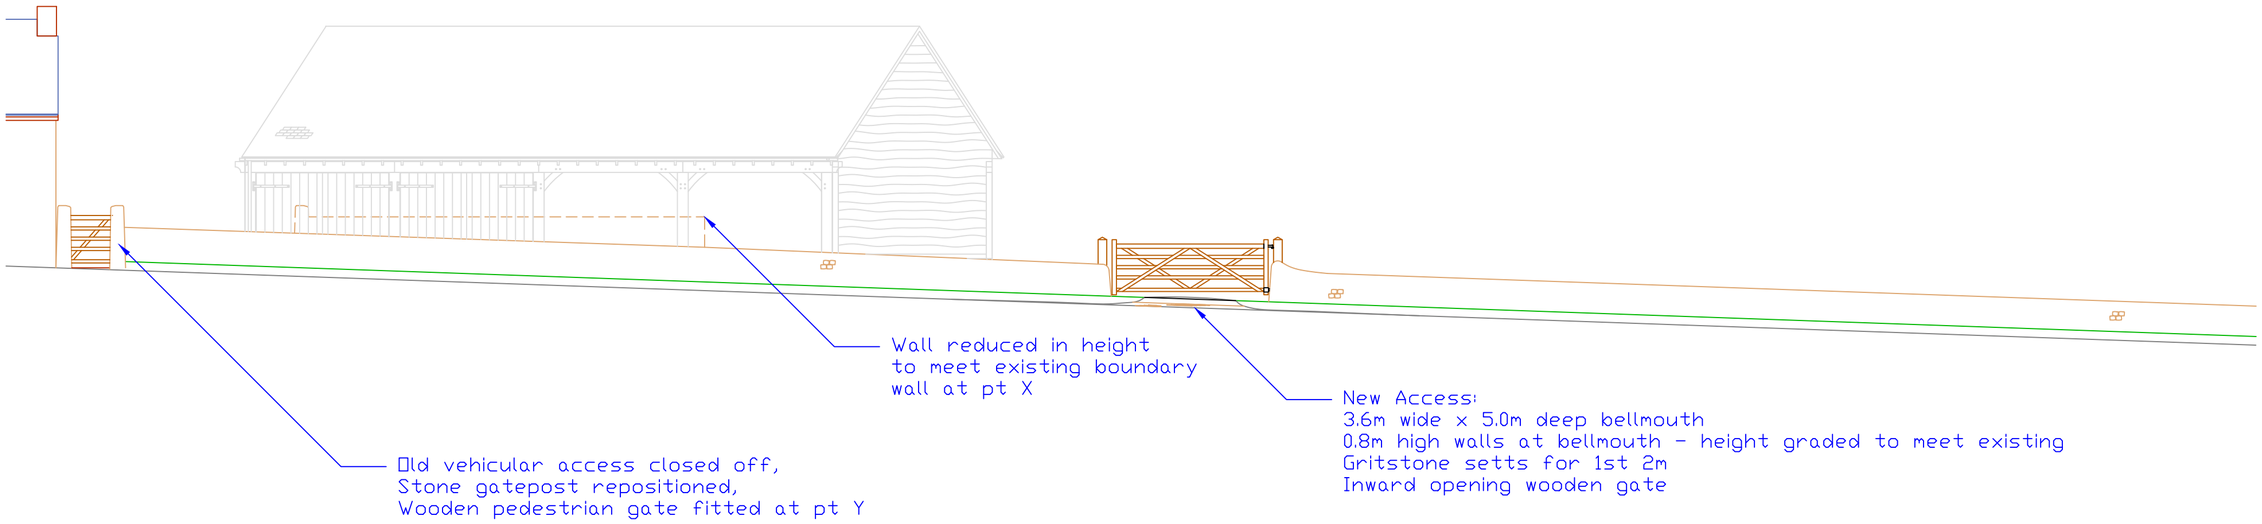


0 5 10

Scale m

Document Scope: Planning

| Itemref | Quantity | Title/Name, designation, material, dimension etc | | Article No./Reference | |
|---|---|---|---|---|---|
| Designed by<br>A W Newby | Checked by<br>D Pennington | Approved by - date<br>D Pennington 07/07/2020 | Filename<br>Access.dwg | Date<br>07/07/2020 | Scale<br>1:100 |

PME Planning Services

Access Elevations

| 4 | Edition<br>Rev 0 | Sheet<br>2/2 |
|---|---|---|