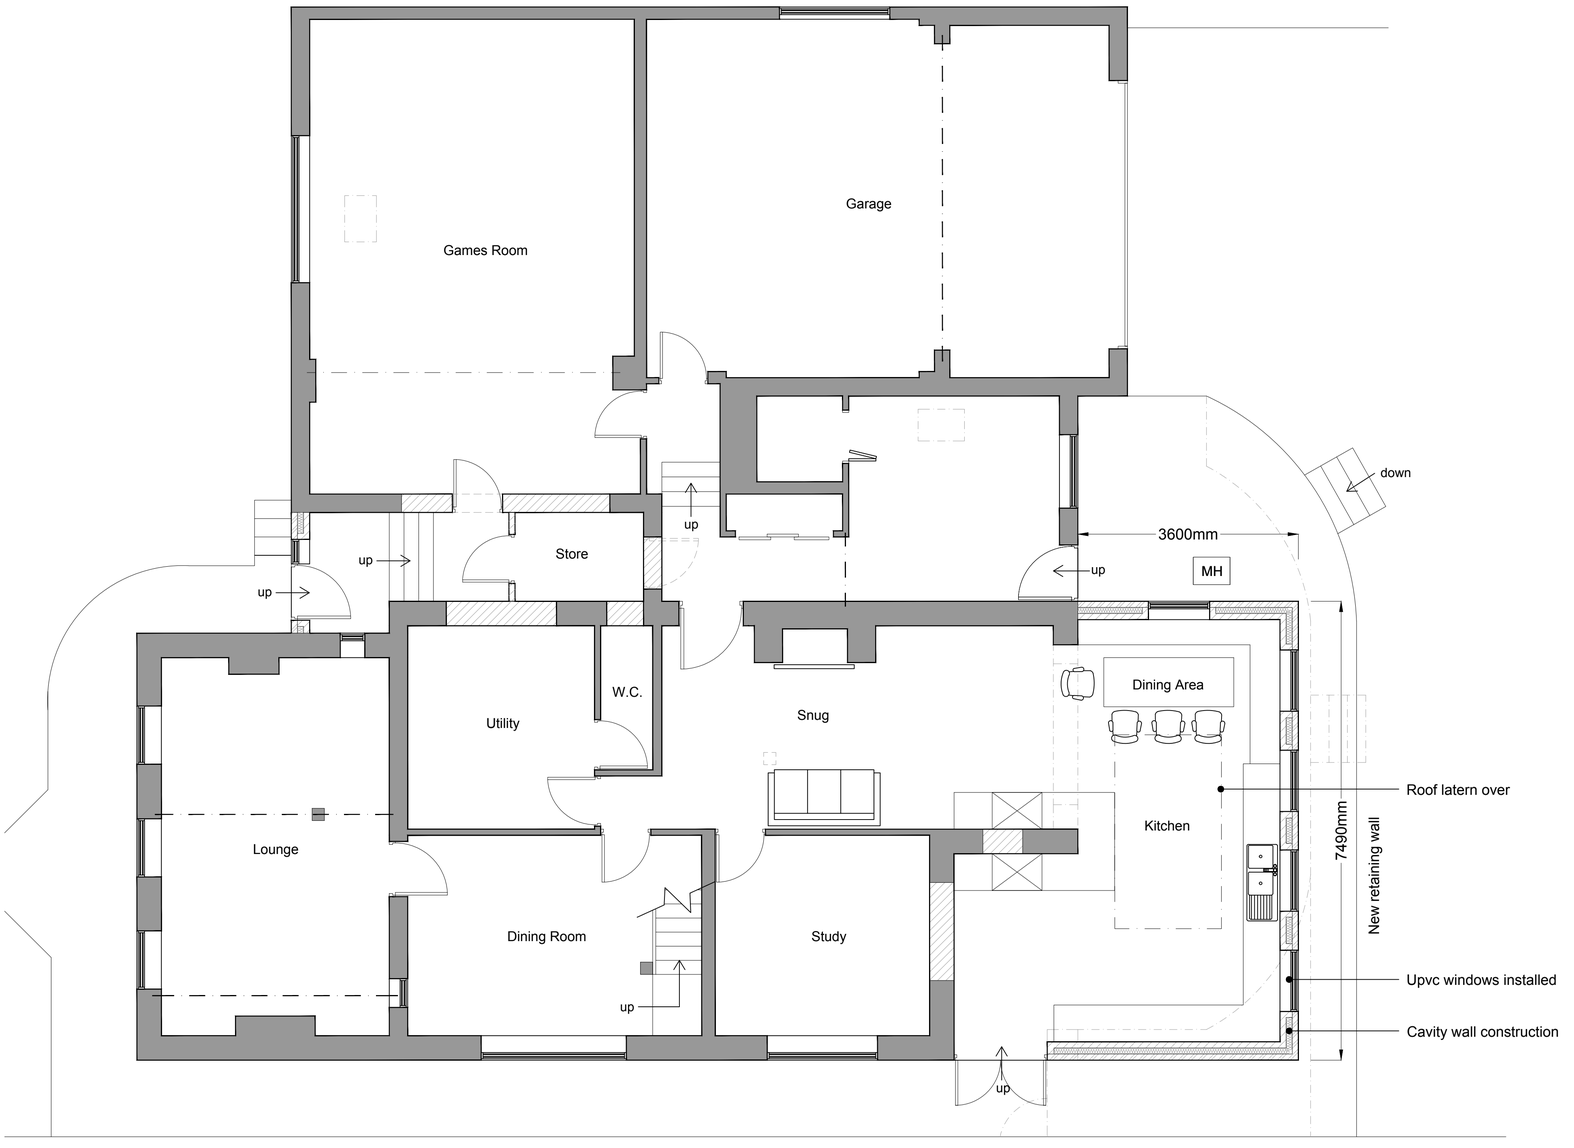

PROPOSED GROUND FLOOR PLAN

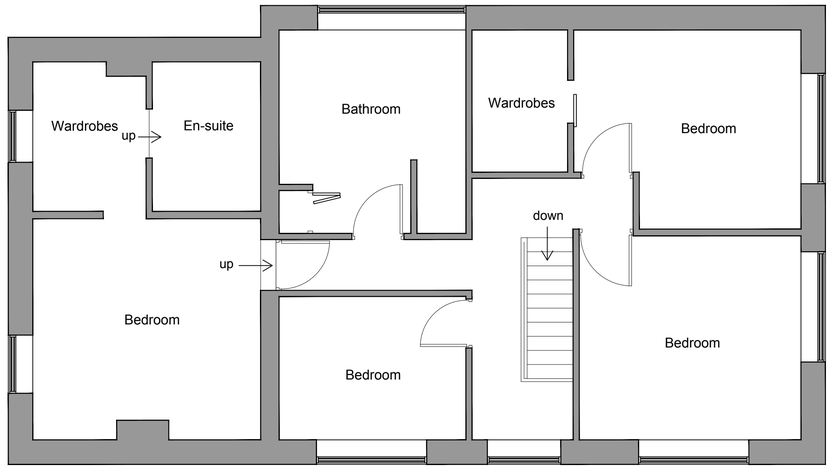

PROPOSED FIRST FLOOR PLAN



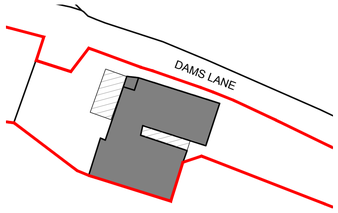

PROPOSED SITE PLAN - 1:500

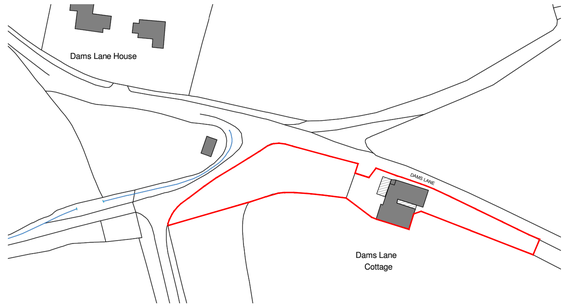

PROPOSED LOCATION PLAN - 1:1250

FOREFRONT
DEVELOPMENT CONSULTING

4 Ridge House, Ridge House Drive, Festival Park, S-O-T. ST1 5SJ
Office 01782 216912 WWW.FOREFRONTDC.COM

CLIENT

MR P ROBINSON

PROJECT

Proposed single storey front extension and side infill addition at Dams Lane Cottage, Dams Lane, Gratton, Staffordshire. ST9 9AJ

TITLE

Proposed Floor Plans
Crown copyright and Ordnance Survey 0100031673

SCALE	DRAWN
1:50 @ A1	ATG
DRG NO.	DATE
20-122-03	08 / 07 / 20

REV.	DESCRIPTION	DATE

The contents of this drawing are the copyright of Forefront Development Consulting Ltd