
Copyright of this drawing is vested in the Architect and it must not be copied or reproduced without consent. Figured dimensions only are to be taken from this drawing. All contractors must visit the site and be responsible for taking and checking all dimensions relative to their work. Hewitt&Carr Architects Ltd are to be advised of any variation between drawings and site conditions.
THIS DRAWING IS FOR PLANNING PURPOSES ONLY AND CLIENTS/CONTRACTORS ARE ADVISED TO CLARIFY DIMENSIONS WITH THE ARCHITECT PRIOR TO SETTING OUT.

Rev.	Drawn	Comments	Date



FRONT ELEVATION 1:100

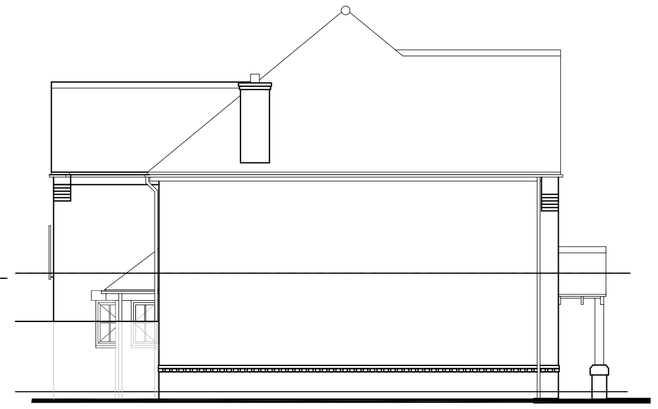

SIDE ELEVATION 1:100




REAR ELEVATION 1:100




SIDE ELEVATION 1:100

Ordnance Survey © Crown copyright 2020 All rights reserved. Licence number 100051789

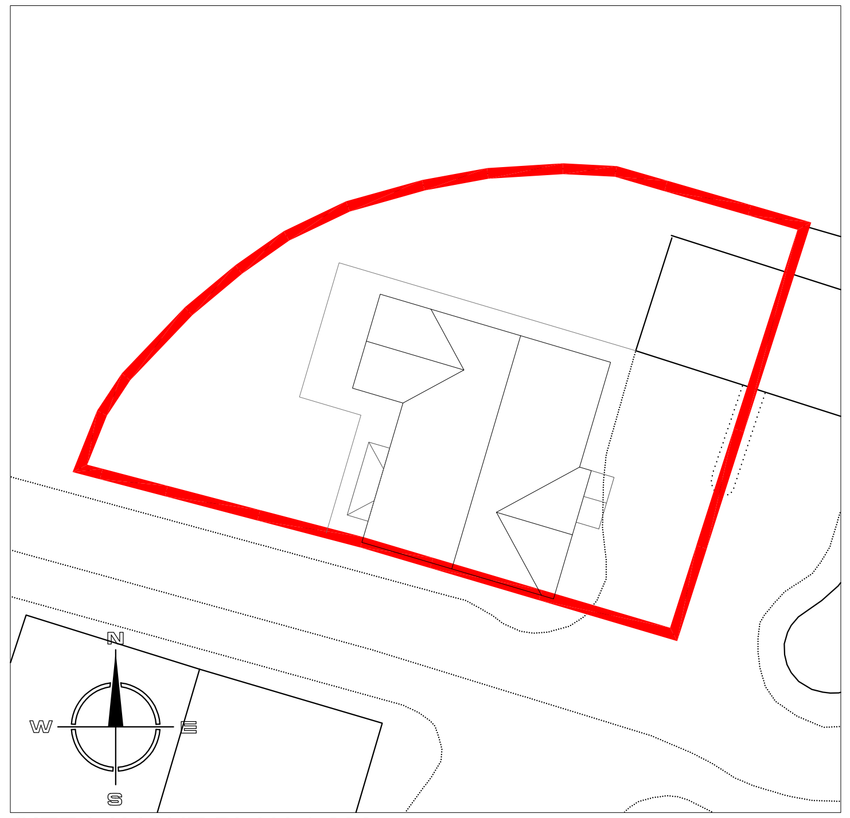


SITE LAYOUT PLAN 1:200

1:200
4m 0 4m 8m 12m 16m 20m

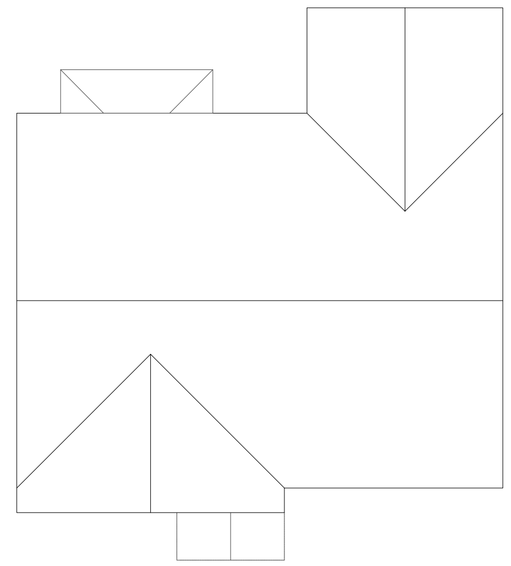

ROOF PLAN 1:100

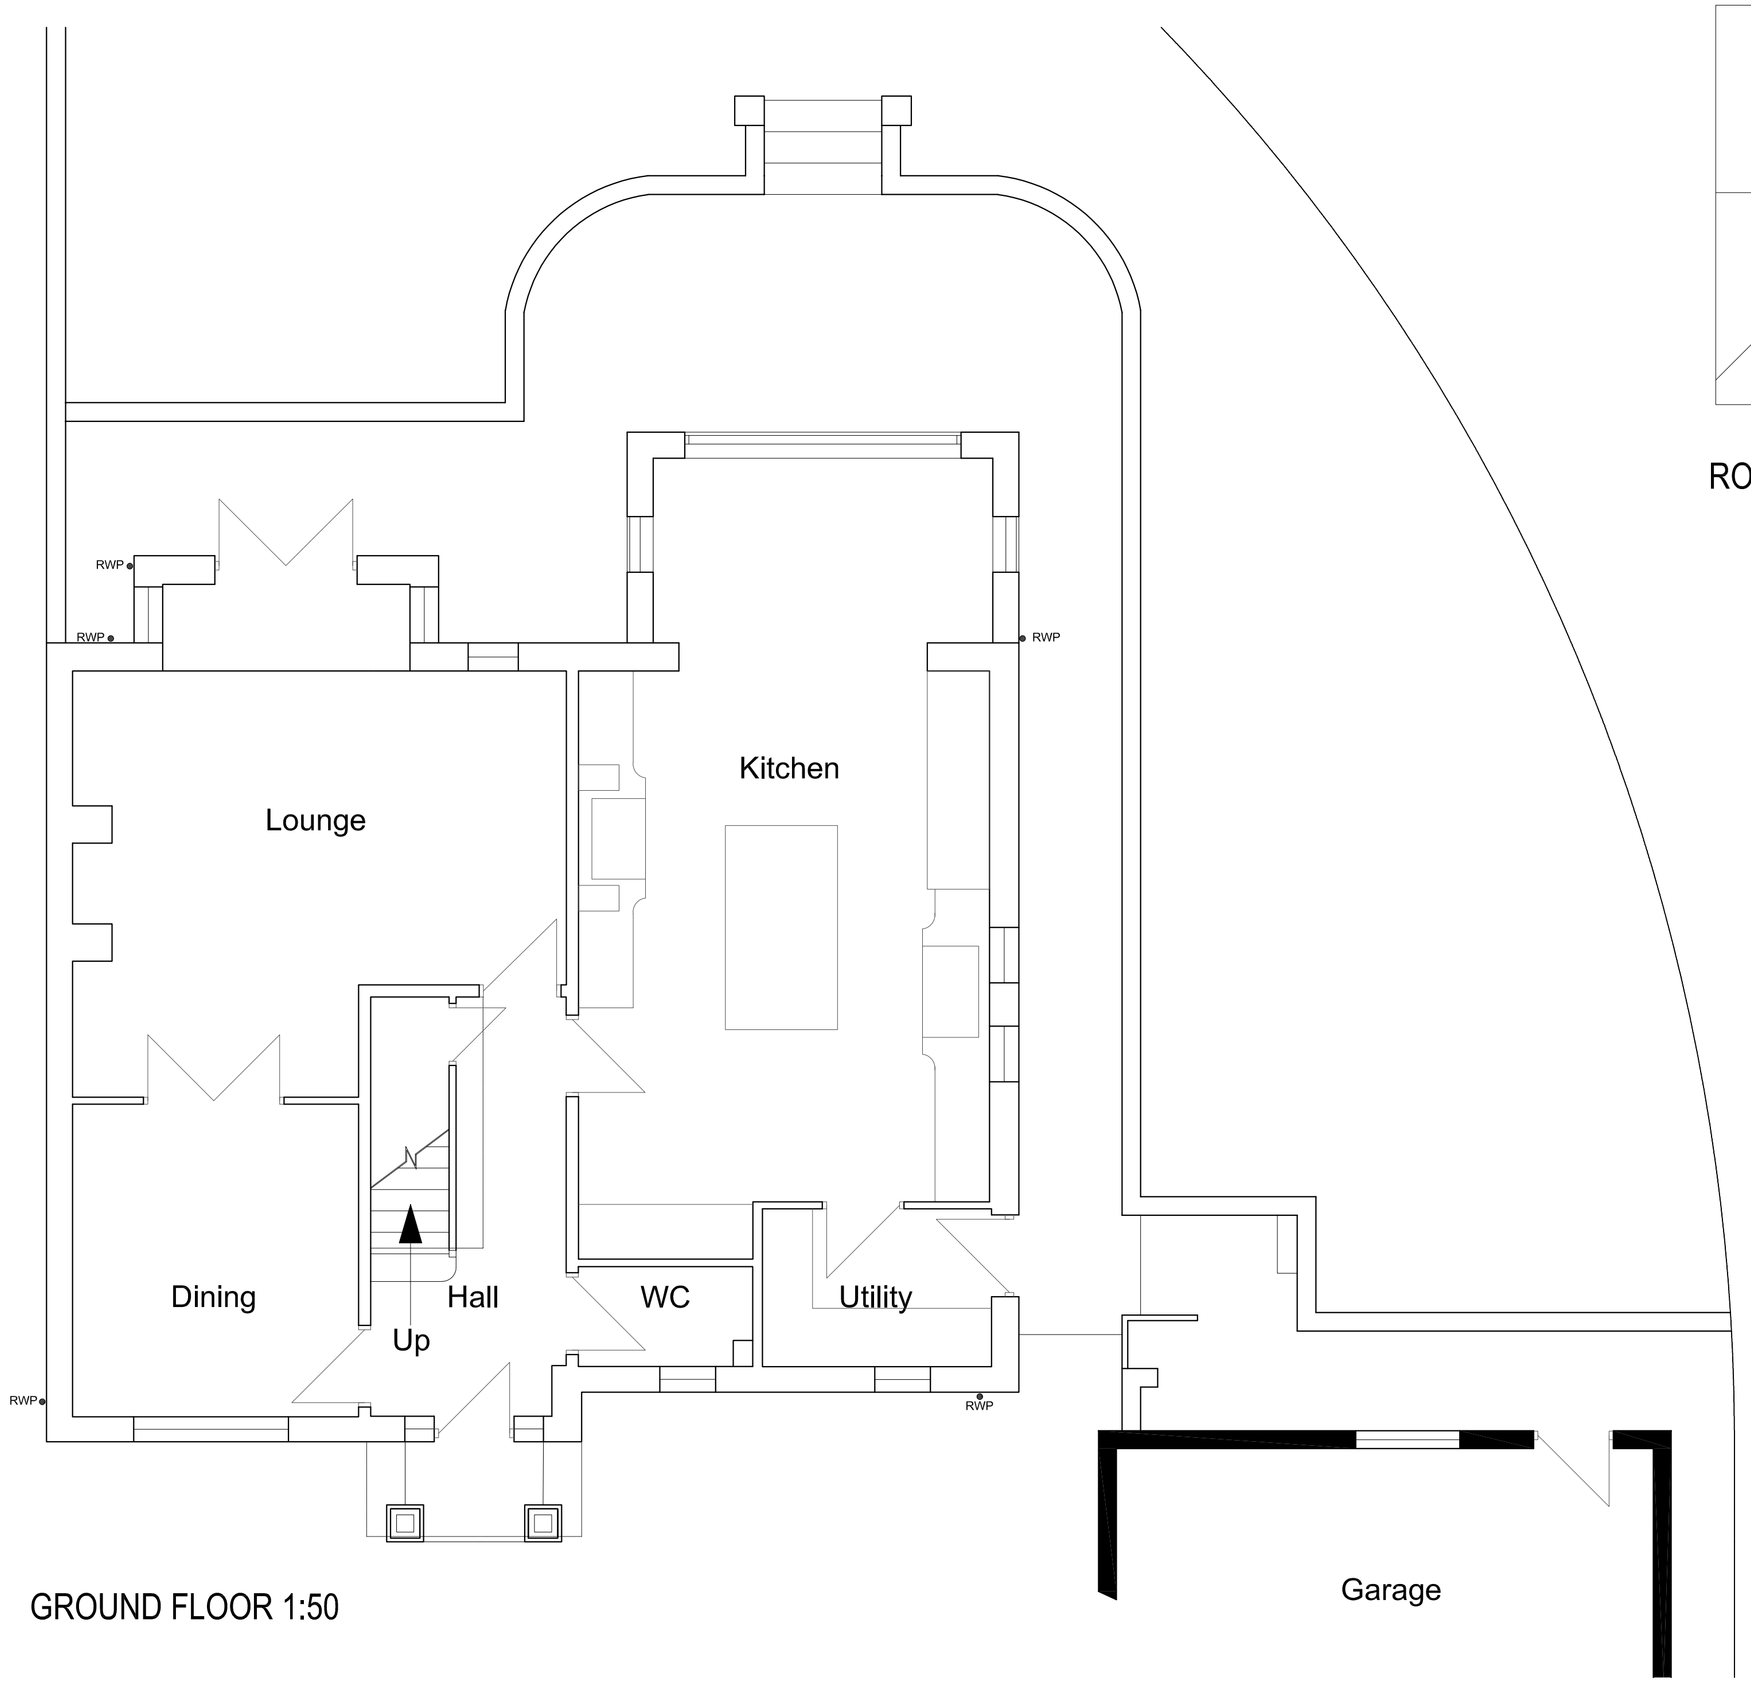

GROUND FLOOR 1:50

FIRST FLOOR 1:50

1:50
1m 0 1m 2m 3m 4m 5m

Hewitt&Carr Architects
A: 2-4 Cross Street I Cheadle I Staffordshire I ST10 1NP
T: 01538 756888
E: enquiries@hcarchitects.co.uk
W: www.hcarchitects.co.uk

Client
Mrs J Thorneycroft

Project
Single storey extension to dining/hall at
1 The Walled Garden, Grange Park Dr.
Biddulph, ST8 7TA

Title
Plans and elevations as existing

Status
SURVEY

Date JULY 2020
Scale @A1 As stated
Drawn HMM
Checked

Project No 00985
Drawing No. AL(0)01
Rev

File Ref: H:\REF