

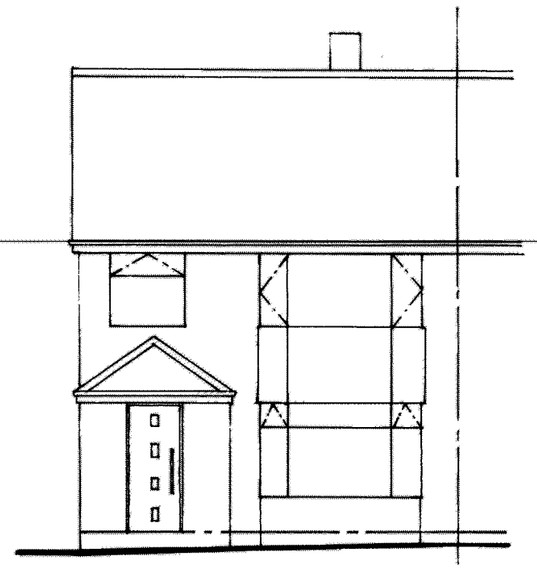



Front Elevation

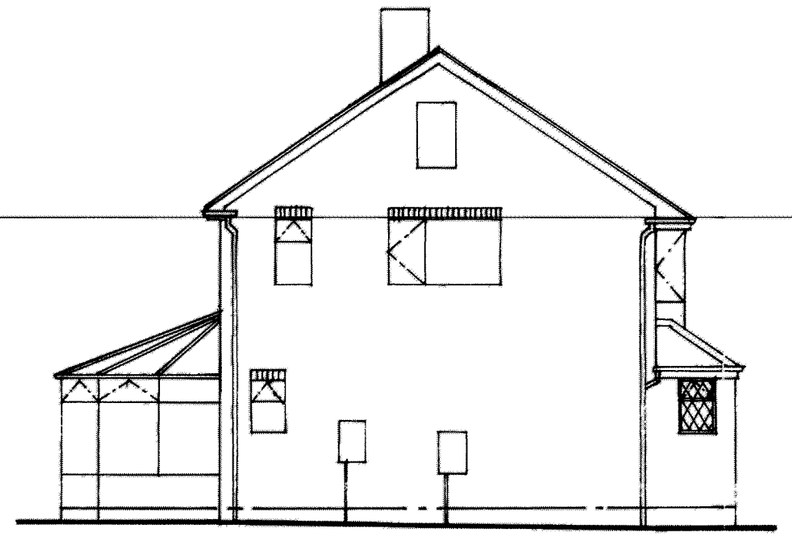


Side Elevation

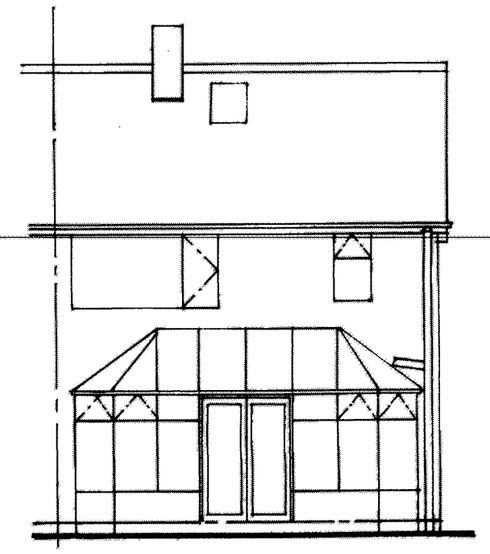

Rear Elevation

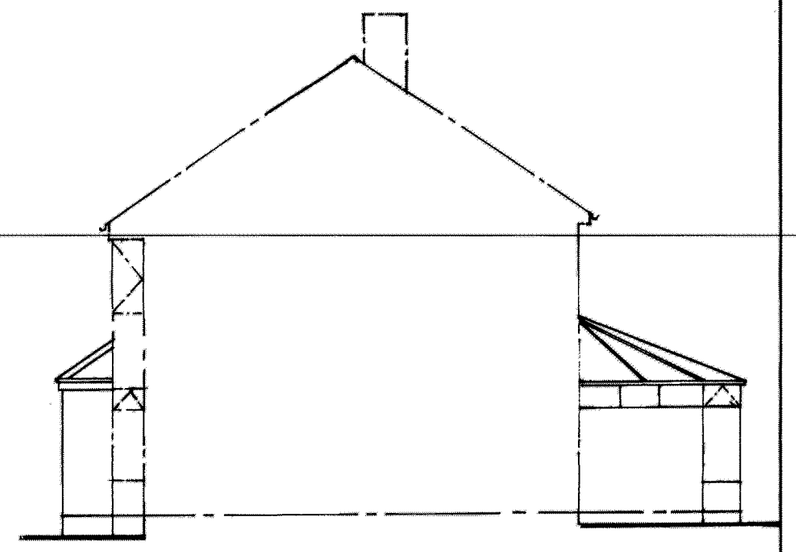

Side Elevation

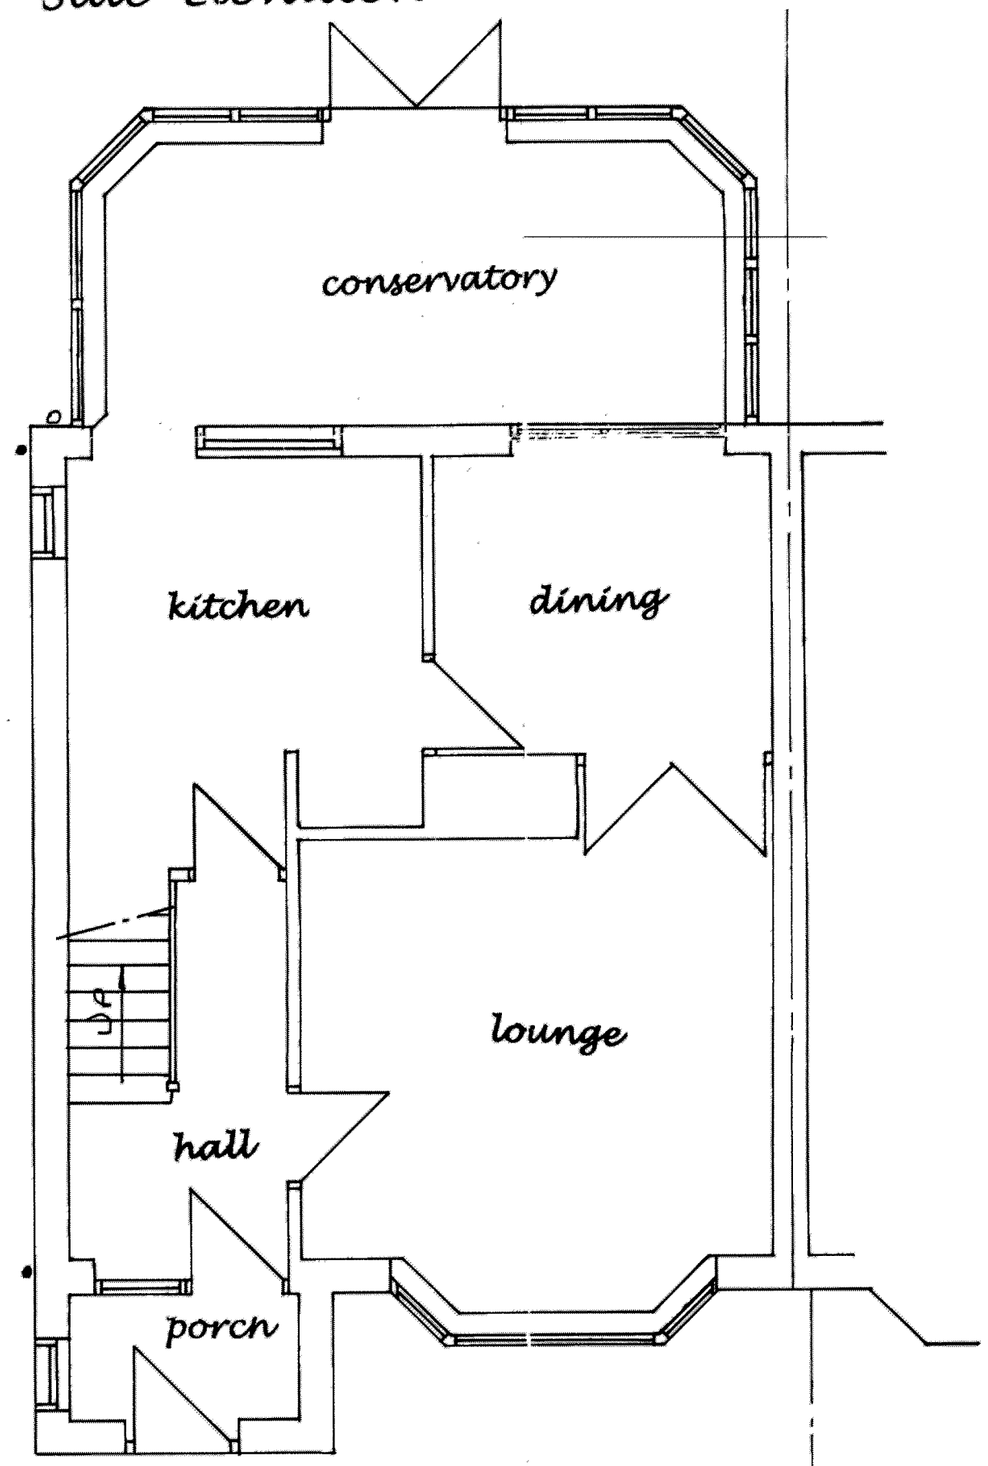

Existing Ground Floor Plan And Elevations At No 4 Chestnut Crescent, Blythe Bridge, Staffs Moorlands For Mr. P. Clark.

Drg No 145/158/2