

Copyright of this drawing is vested in the Designer and it must not be copied or reproduced without consent. Figured dimensions only are to be taken from this drawing. All contractors must visit the site and be responsible for taking and checking all dimensions relative to their work.


Rev.	Drawn	Comments	Date

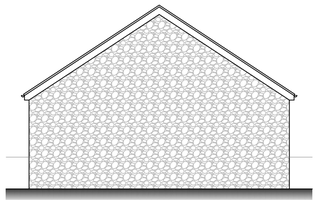


Proposed side elevation
Scale 1:100

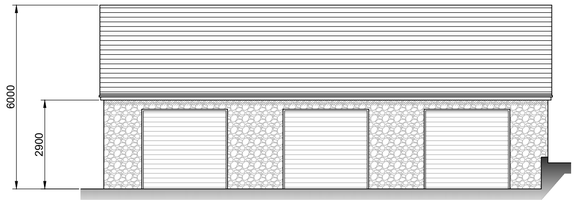


Proposed front elevation
Scale 1:100

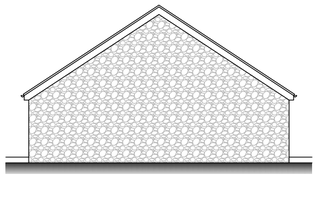


Proposed side elevation
Scale 1:100

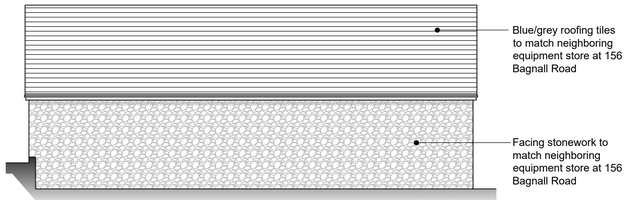


Proposed rear elevation
Scale 1:100

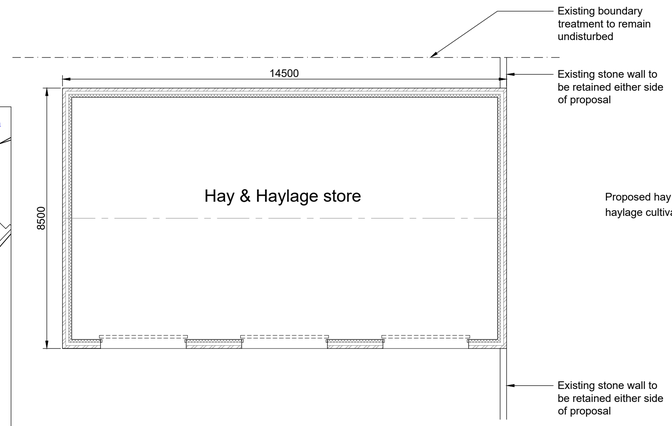


Proposed floor plan
Scale 1:100

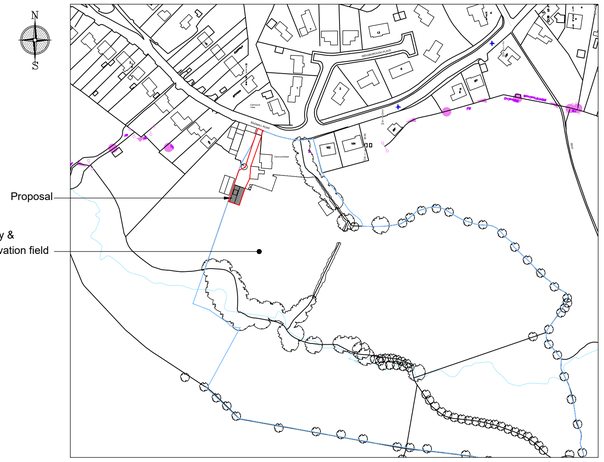

Site location plan
Scale 1:2500

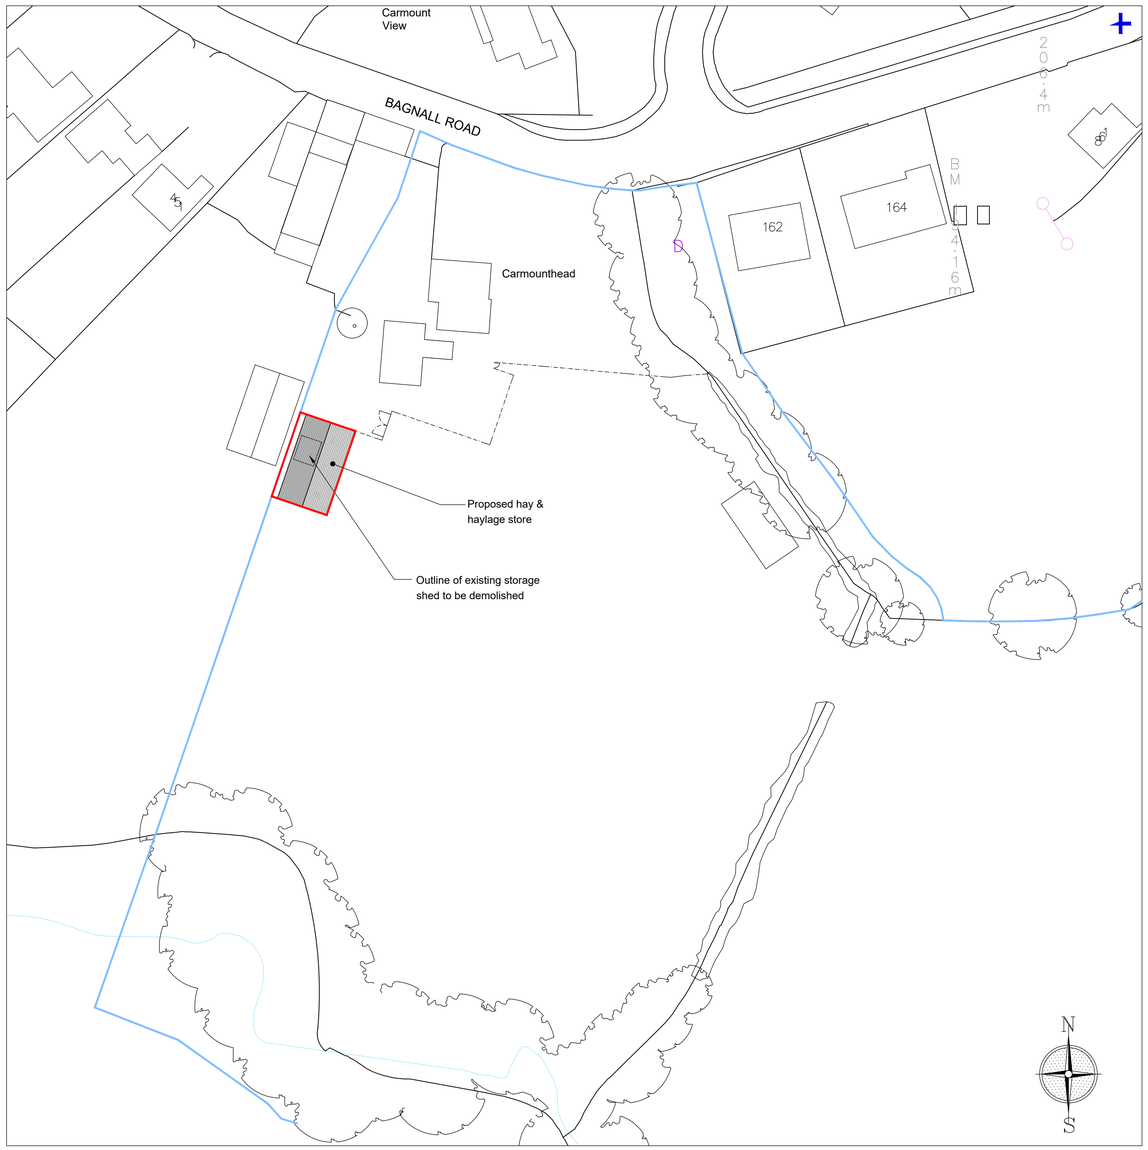

Proposed site plan
Scale 1:500

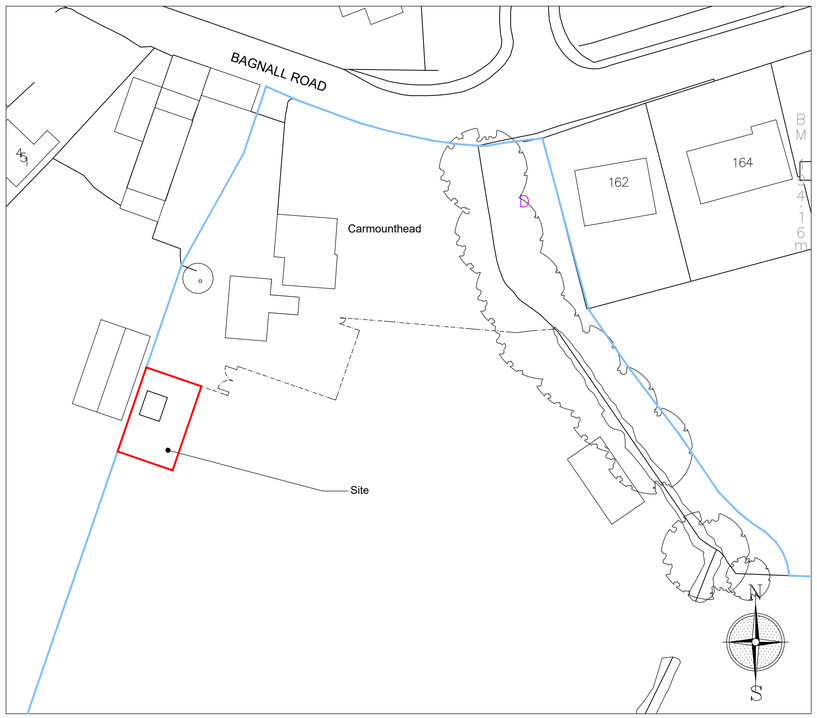

Existing site plan
Scale 1:500

Reproduced from the Ordnance Survey map with the permission of Ordnance Survey on behalf of The Controller of Her Majesty's Stationery Office
Licence No: AL 100001834

Client
MR & MRS LOUNDES

Project
PROPOSED HAY & HAYLAGE STORE AT RED BANK FARM, BAGNALL ROAD, S-O-T

Title
EXISTING / PROPOSED PLANS

Status
PLANNING PERMISSION

Date DECEMBER 2019 Drawn ME

Scale @A1 AS SHOWN Checked

Project No 100-01 Drawing No. Rev