

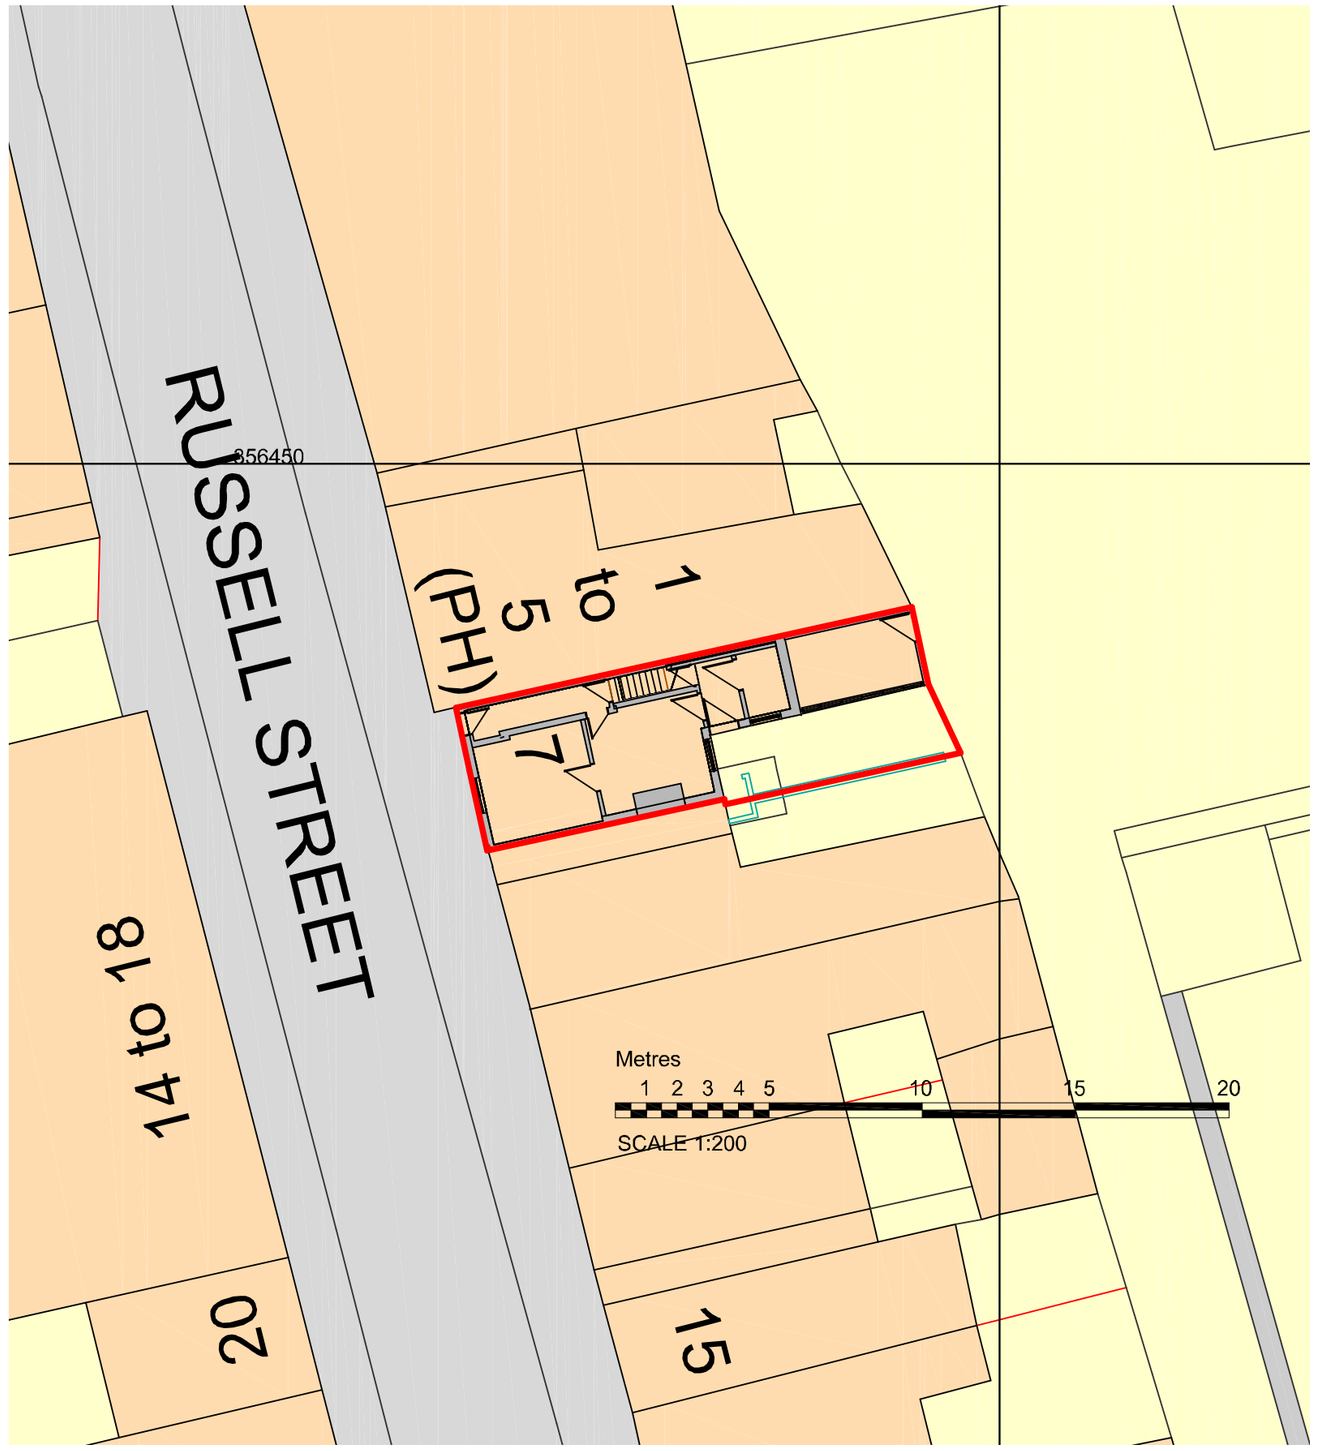


Existing Site Plan

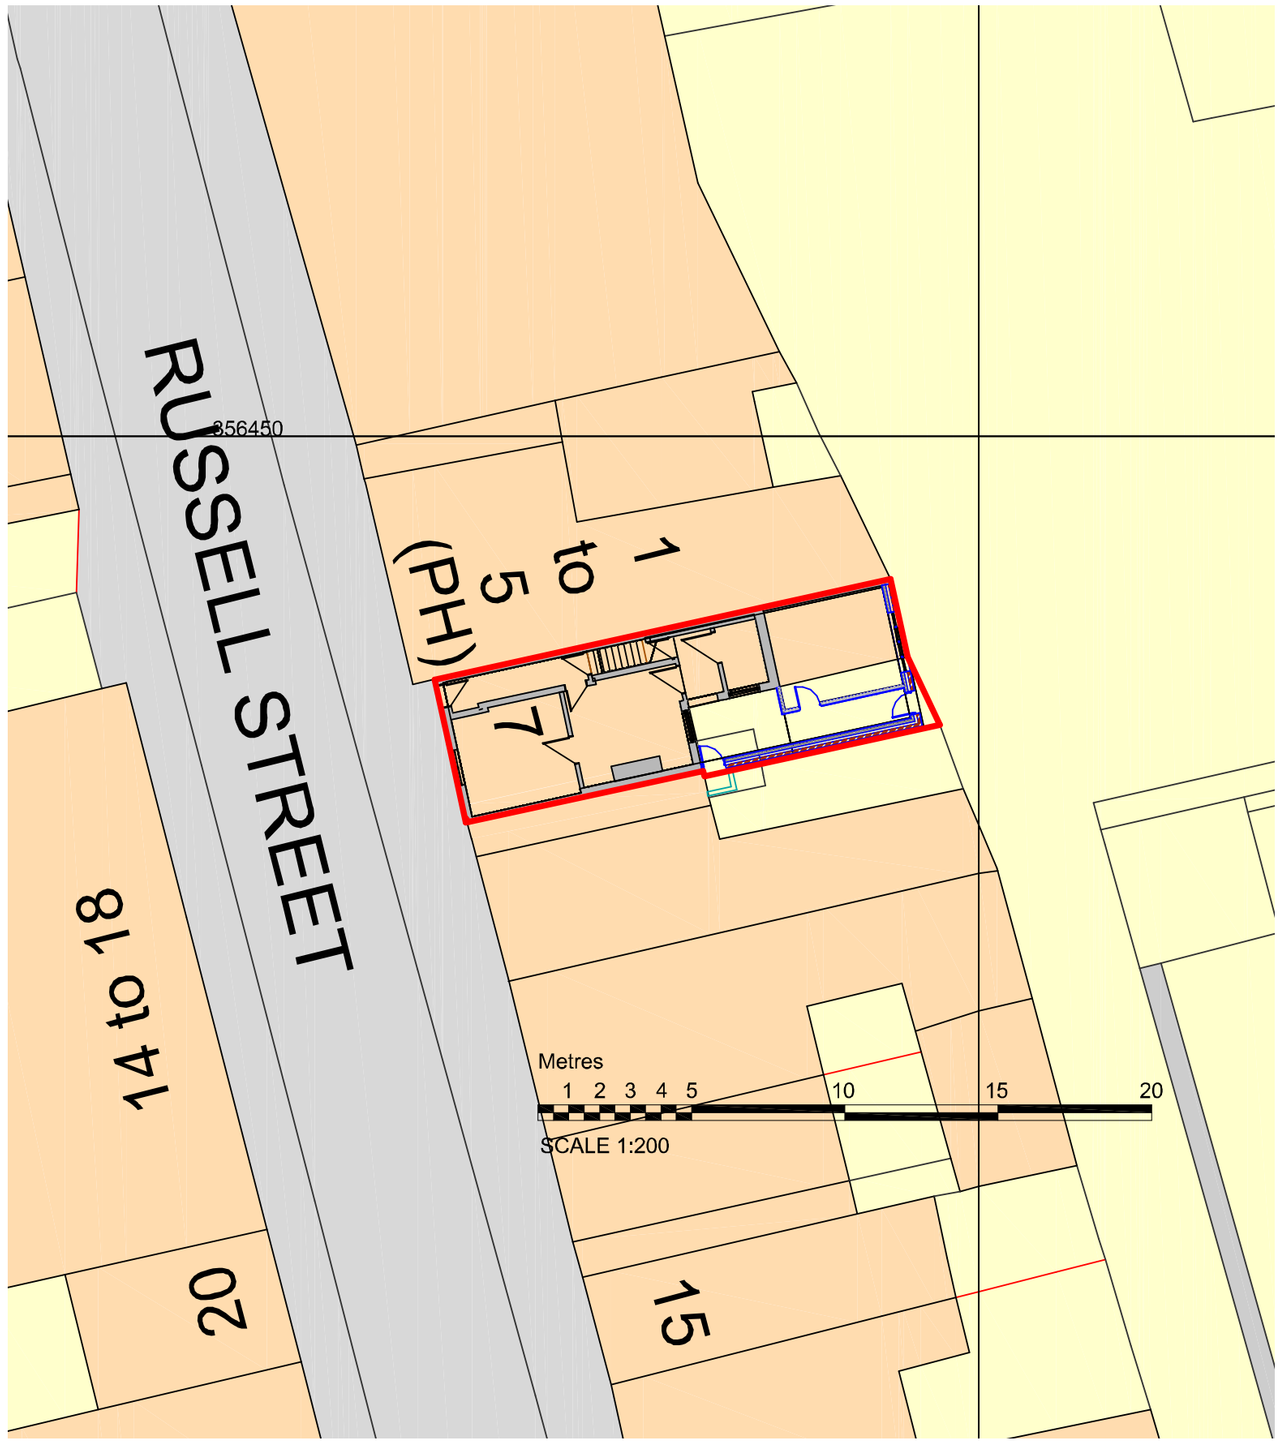

Proposed Site Plan

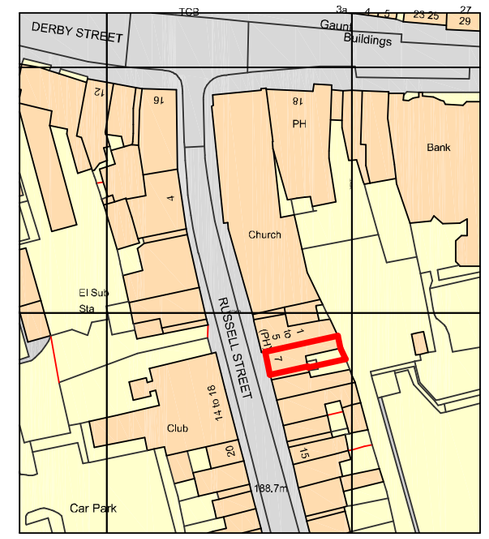

Ordnance Survey, (c) Crown Copyright 2020. All rights reserved. Licence number 100022432

Metres
10 20 30 40 50 60 70 80 90 100

SCALE 1:1250

N

DBD Architectural Consultancy Ltd ©2020

1. Copyright is vested with DBD Architectural Consultancy Ltd.

2. All dimensions to be checked on site before proceeding.

3. Contractor to check/adjust dimensions of new work to suit existing conditions.
Do not assume existing structure or details are plumb, square or level.

4. Contractor must notify the architect of any discrepancies before proceeding.

5. All drawings to be read in conjunction with all other consultants drawings and specs.

Rev	Date	Description
A	06.07.20	Minor amendments

DBD Architectural Consultancy

DBD Architectural Consultancy Ltd
50 Broad Street, Leek,
Staffordshire, ST13 5NS
01538 383118
mail@dbdconsultants.co.uk
www.dbdconsultants.co.uk

Client
Russel Street Dentist
7 Russel Street
Leek
ST13 5JF

Project
Rear Extension and Internal Alterations

Title
Site Plans

Stage: Planning
Size: A2
Scale: 1:200
Date: 29.06.2020
Job No: 2034
Drawing Number: PL01A