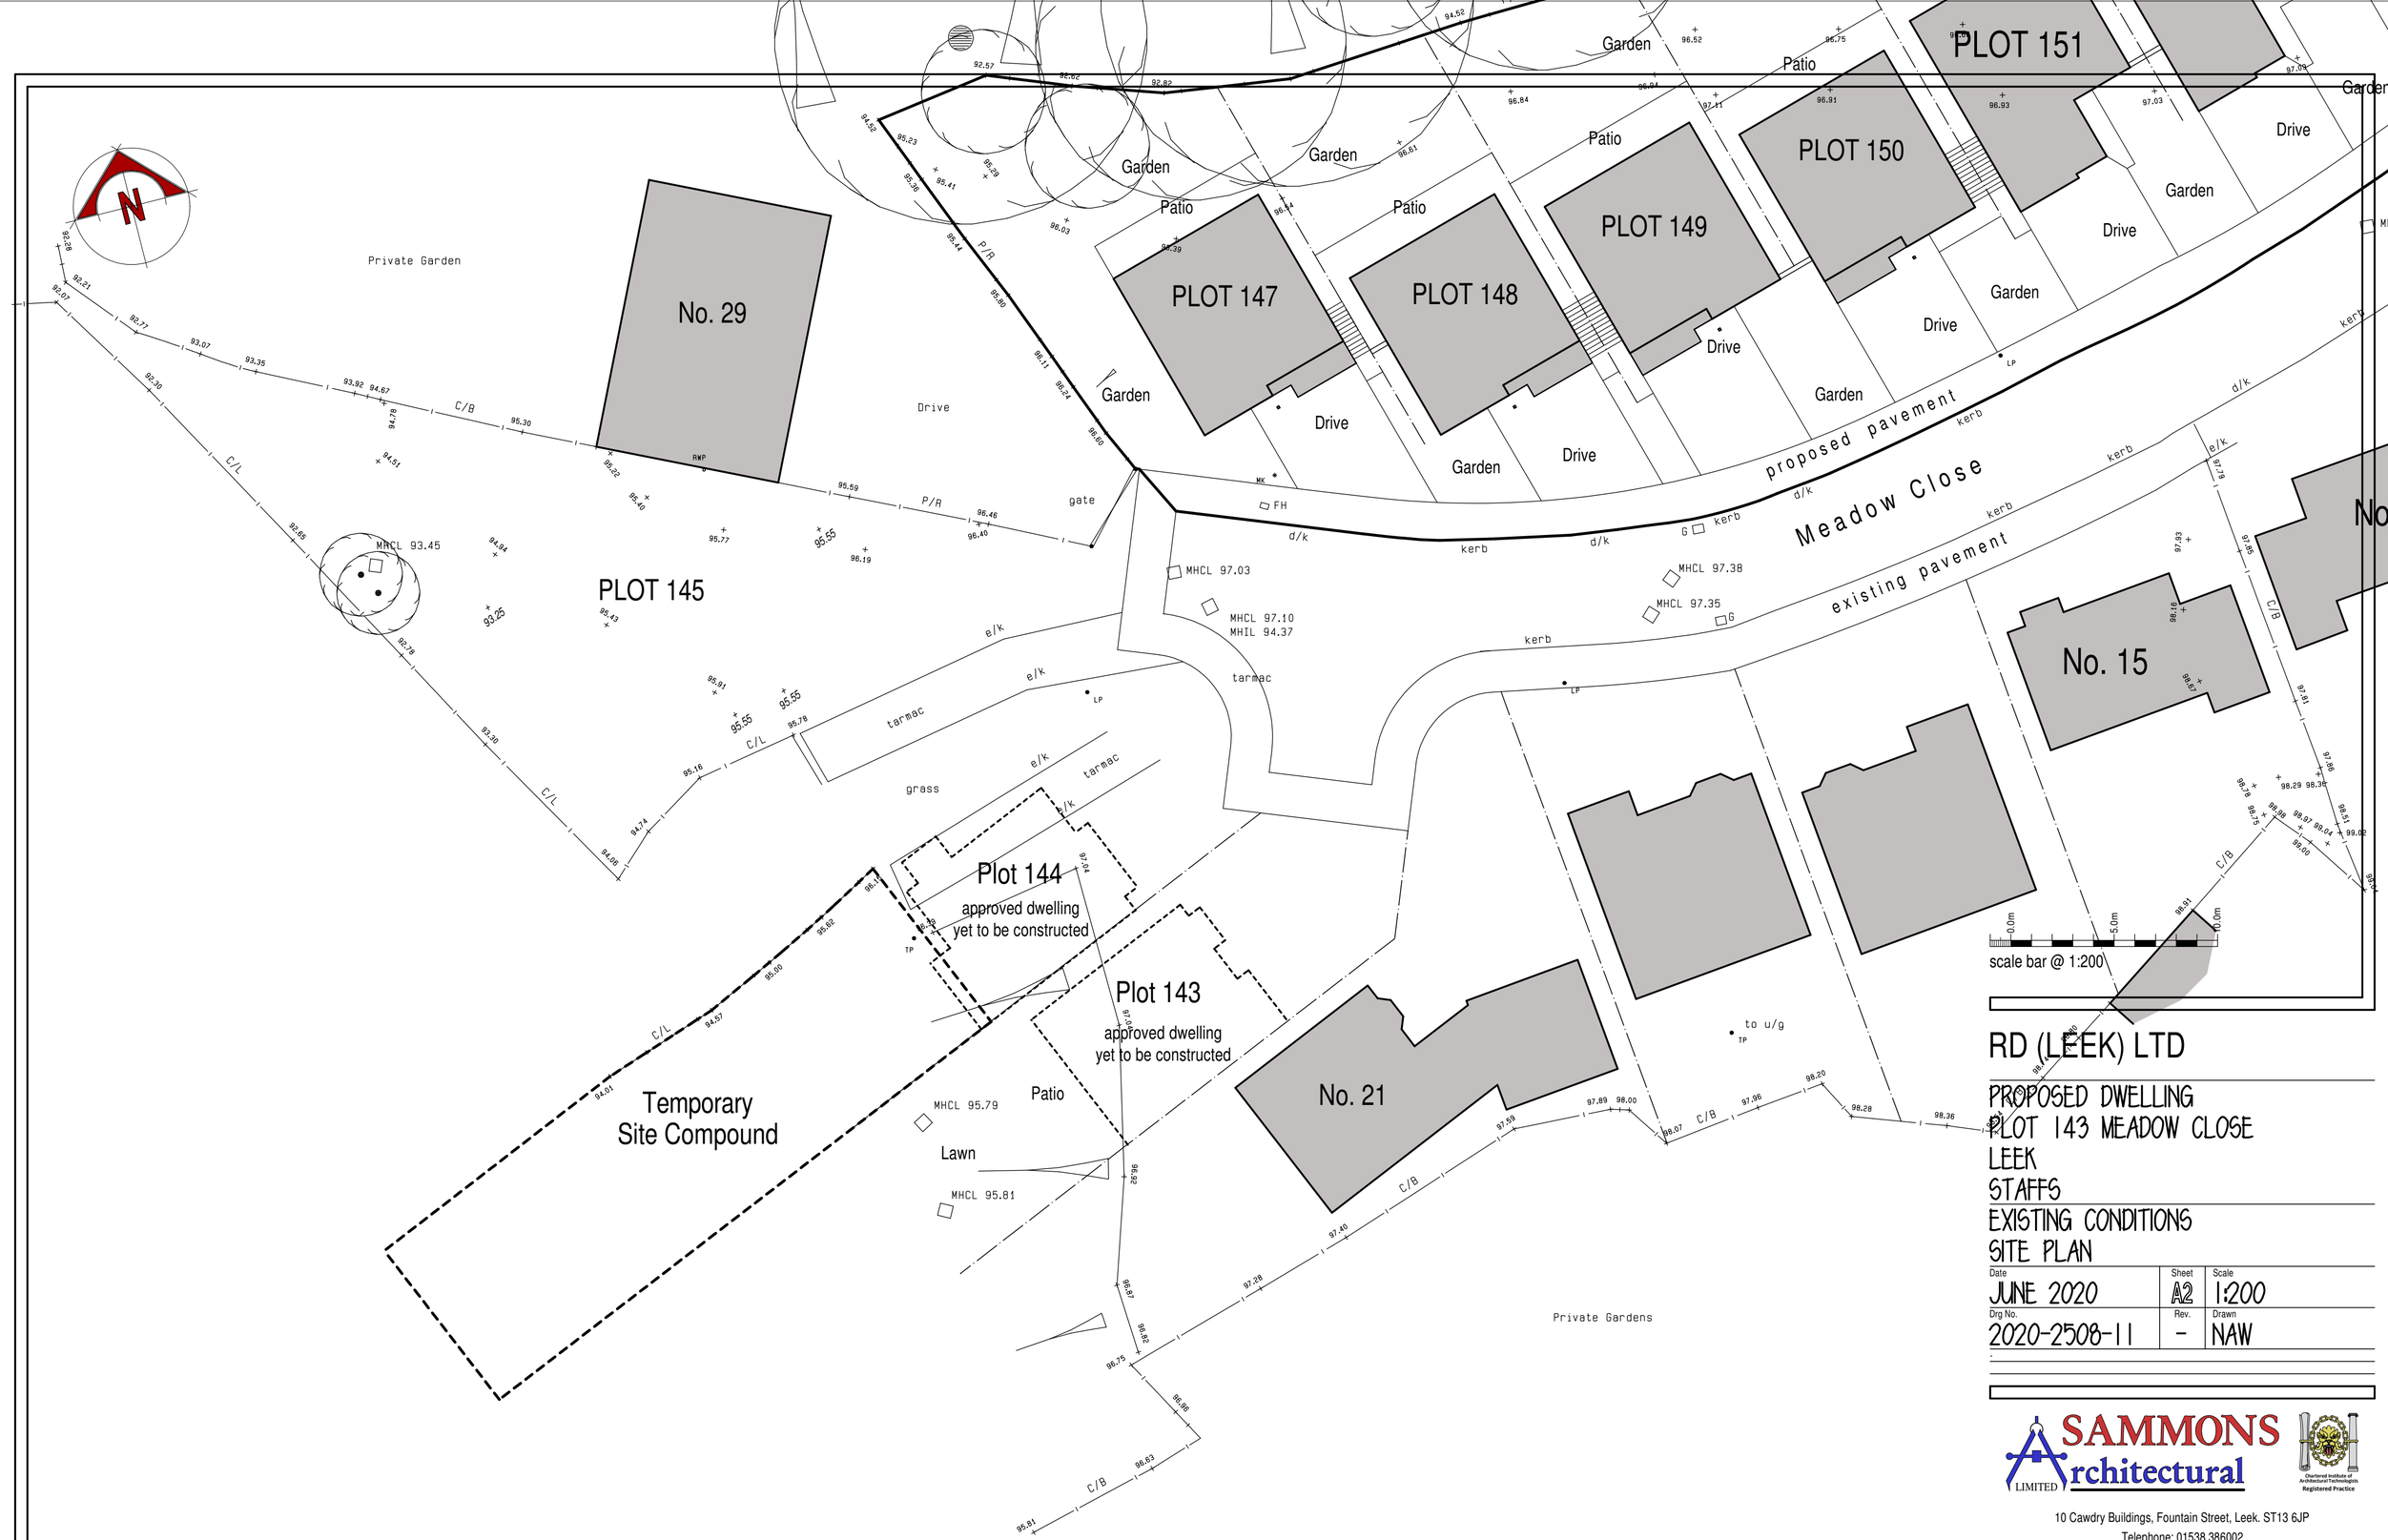


RD (LEEK) LTD

PROPOSED DWELLING
PLOT 143 MEADOW CLOSE
LEEK
STAFFS
EXISTING CONDITIONS
SITE PLAN

Date	Sheet	Scale
JUNE 2020	A2	1:200
Drg No.	Rev.	Drawn
2020-2508-11	-	NAW

SAMMONS Architectural LIMITED
Chartered Institute of Architectural Technologists Registered Practice
10 Cawdry Buildings, Fountain Street, Leek. ST13 6JP
Telephone: 01538 386002
E-mail: info@sammonsltd.co.uk
Web: www.sammonsltd.co.uk

This drawing is copyright.
All dimensions must be checked prior to commencement.