ROB*ert* L **FORD**

private architectural practitioner and rural development consultant

PARKSIDE PARK ROAD LEEK STAFFORDSHIRE ST13 8JT

roblford@btopenworld.com / 01538 398290 / 07969 68 68 86

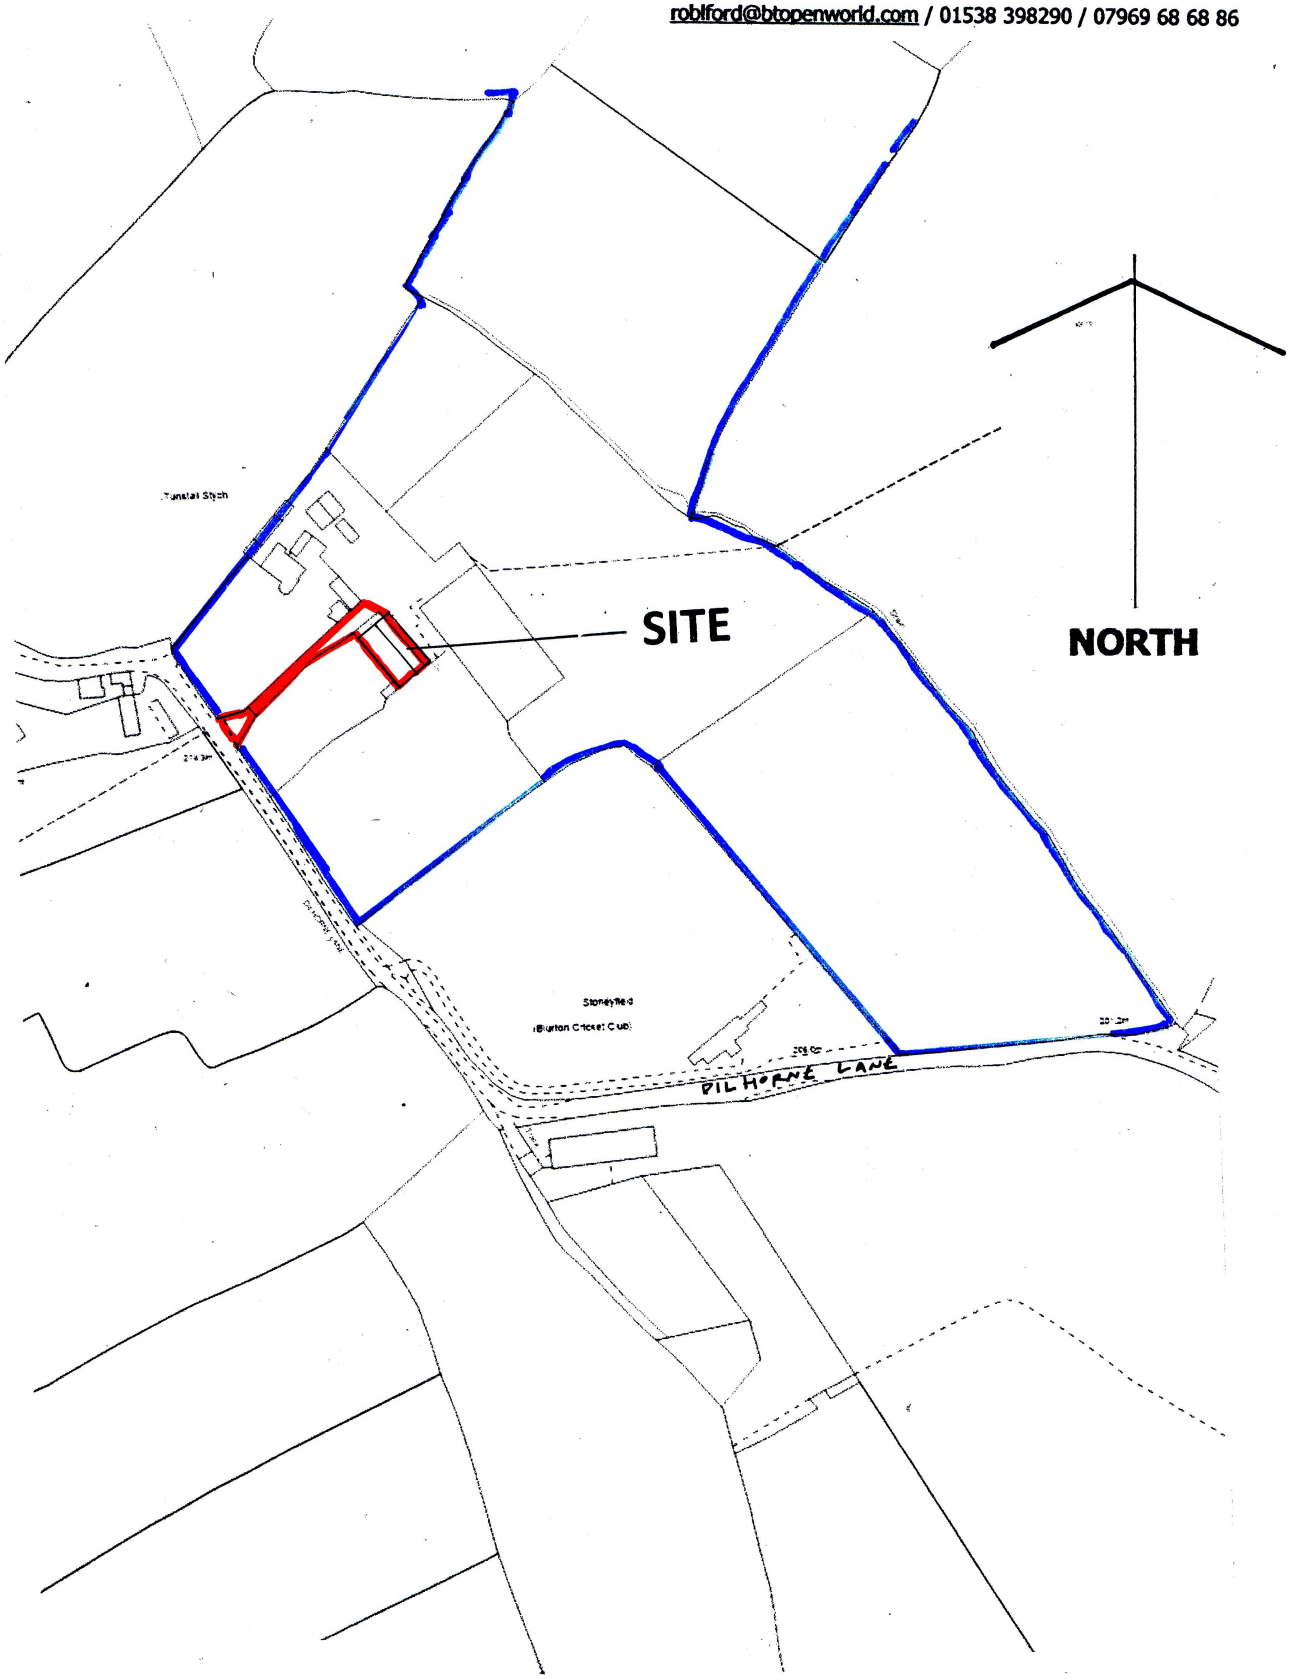

DRAWING NO. **TDD 01 SITE LOCATION** SCALE 1:1250 AT A4

PROPOSED REPLACEMENT AGRICULTURAL BUILDING AT **TUNSTALL SYTCH FARM**
DILHORNE LANE DILHORNE STAFFORDSHIRE MOORLANDS ST11 9EZ

07 2020