ROBert L FORD

private architectural practitioner and rural development consultant

PARKSIDE PARK ROAD LEEK STAFFORDSHIRE ST13 8JT

robiford@btopenworld.com / 01538 398290 / 07969 68 68 86

MEAN APPROX. EXISTING GROUND LINE (TO SW ELEVATION)

SHEETED GATES WITH DARK GREEN WIND BLIND OVER

SLATE BLUE FIBRE CEMENT SHEETING TO ROOF WITH IN LINE ROOF LIGHTS

SLATE BLUE PROFILED SHEETING TO ALL SIDES

SE AND NW

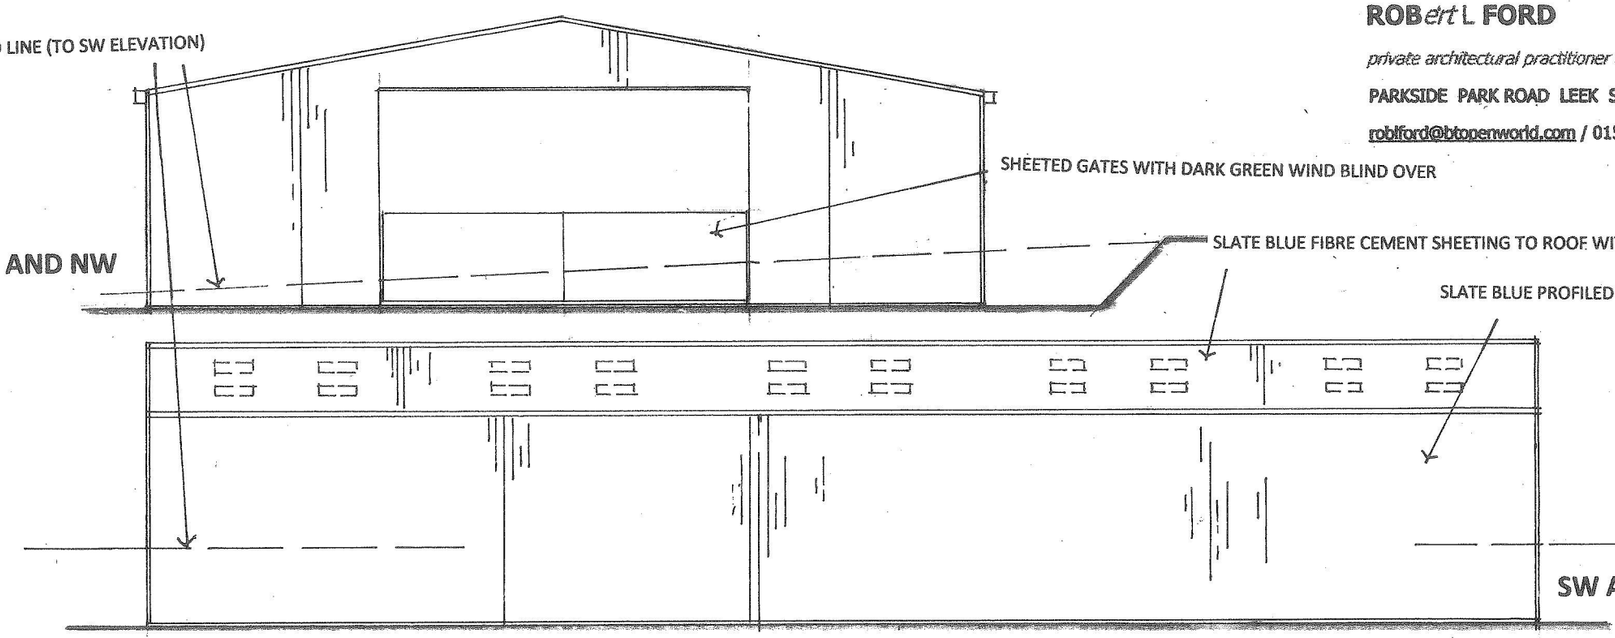

SW AND NE (SW shown)

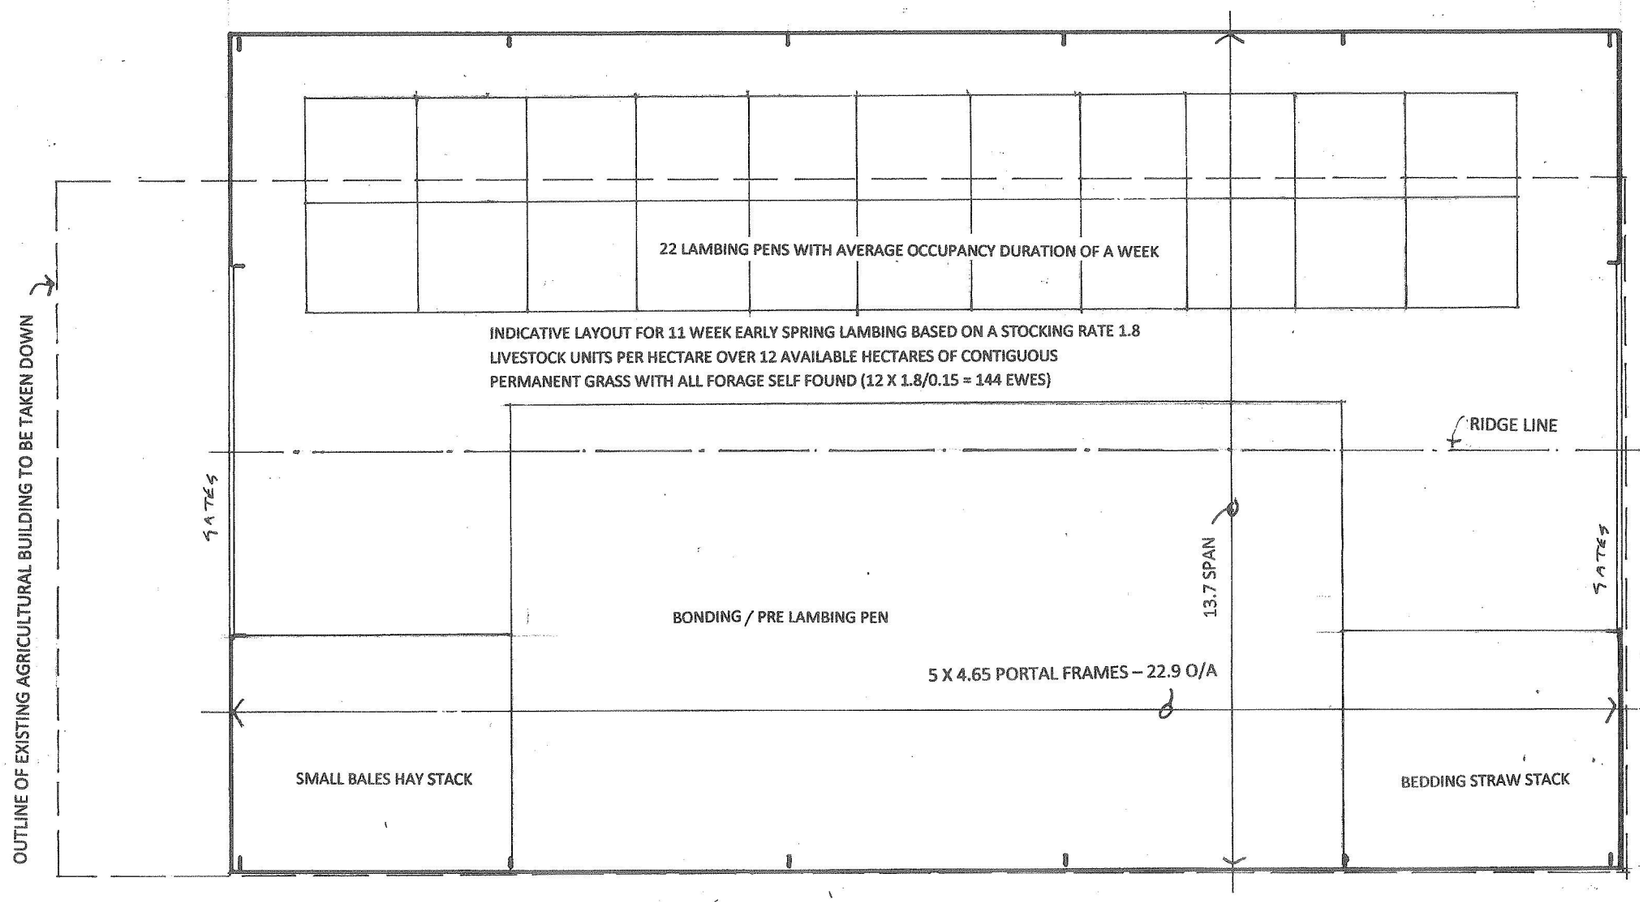

SHED WHEN NOT USED INTENSIVELY FOR INDOOR PARTURITION IS AVAILABLE FOR ROUTINE AND EMERGENCY VETERINARY GATHERING FOR INSPECTION , FOOT TREATMENT, VACCINATION, SHEARING ETC.

AND FOR THE SUMMER INTO WINTER STORAGE OF BALES HAY FOR OUTDOOR FEEDING OVER WINTER AND FOR THE SECURE STORAGE OF FARM EQUIPMENT (TRACTOR / BALERS / TRAILERS ETC) OR IF REQUIRED FOR THE INDDOR FEEDING OF LIVESTOCK DURING INCLEMENT WEATHER (see D.1(3) OF PART 6 TO SCH. 2 O OF THE GPDO 2015)

DRAWING NO. TDD 02 FLOOR PLAN / ELEVATIONS SCALE 1:100 AT A3

PROPOSED REPLACEMENT AGRICULTURAL BUILDING AT TUNSTALL SYTCH FARM DILHORNE LANE DILHORNE STAFFORDSHIRE MOORLANDS ST11 9EZ

07 2020