Ordnance Survey © Crown copyright 2020 All rights reserved. Licence number 100051789

Copyright of this drawing is vested in the Architect and it must not be copied or reproduced without consent. Figured dimensions only are to be taken from this drawing. All contractors must visit the site and be responsible for taking and checking all dimensions relative to their work. Hewitt&Carr Architects Ltd are to be advised of any variation between drawings and site conditions.
THIS DRAWING IS FOR PLANNING PURPOSES ONLY AND CLIENTS/CONTRACTORS ARE ADVISED TO CLARIFY DIMENSIONS WITH THE ARCHITECT PRIOR TO SETTING OUT.

Rev.	Drawn	Comments	Date
A	NJH	Changes to parking, pathways and house types.	08/04/2020
B	BVC	Change to red edge.	22/06/2020
C	HMM	Scale bars added	10/07/2020
D	HMM	Title block amended	20/07/2020

Ordnance Survey © Crown copyright 2020 All rights reserved. Licence number 100051789

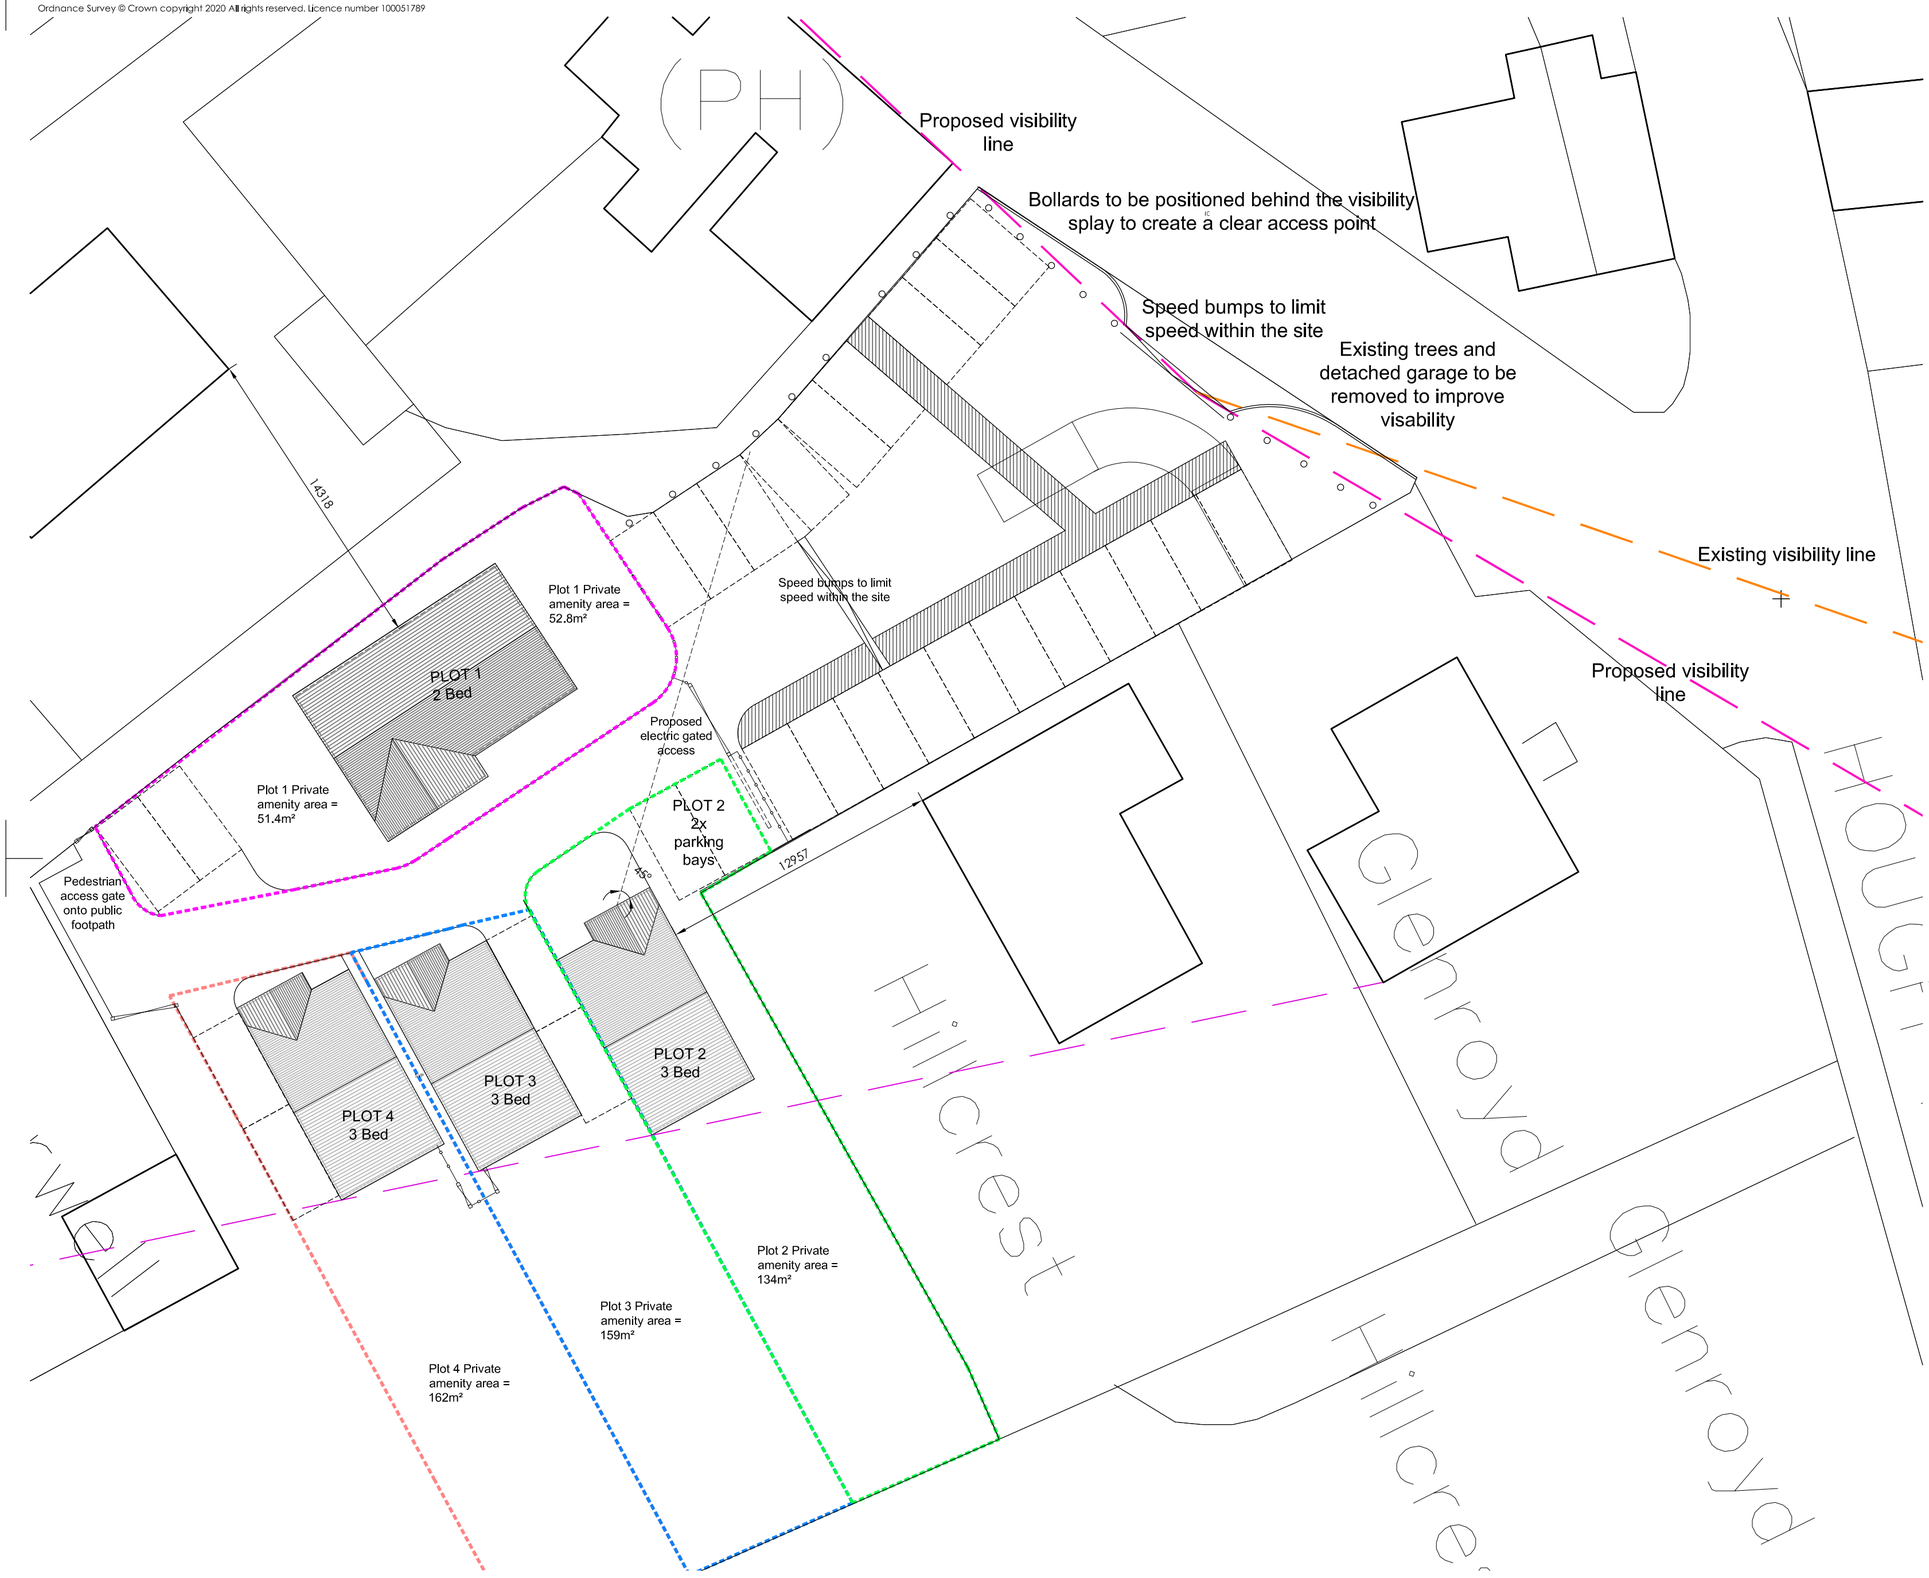

SITE LAYOUT PLAN 1:200

1:200

4m 0 4m 8m 12m 16m 20m

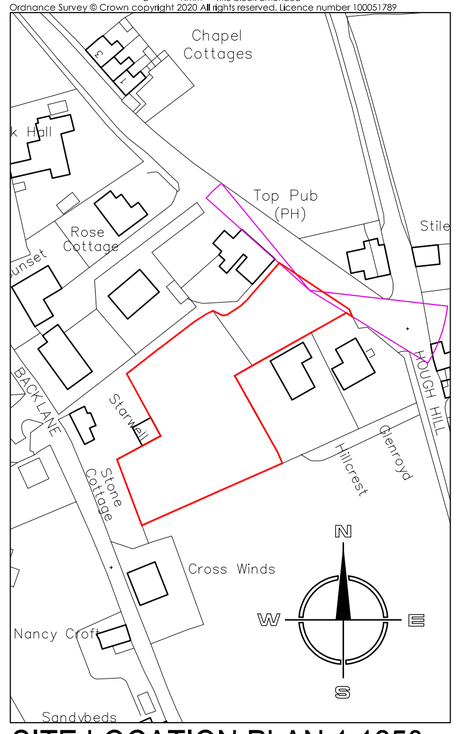

SITE LOCATION PLAN 1:1250

1:1250

25m 0 25m 50m 75m 100m 125m

Hewitt&Carr Architects
A: 2-4 Cross Street I Cheadle I Staffordshire I ST10 1NP
T: 01538 756888
E: enquiries@hcarchitects.co.uk
W: www.hcarchitects.co.uk

Client
Hilltop Developments Ltd

Project
Residential development of land adjacent to Top Pub Inn, Brown Edge

Title
Layout Plan as Proposed

SCHEME

Status
SCHEME

Date DEC 2019 Drawn HMM

Scale @A2 AS NOTED Checked

Project No 00941 Drawing No. AL(0)01 Rev D

File Ref: H:\