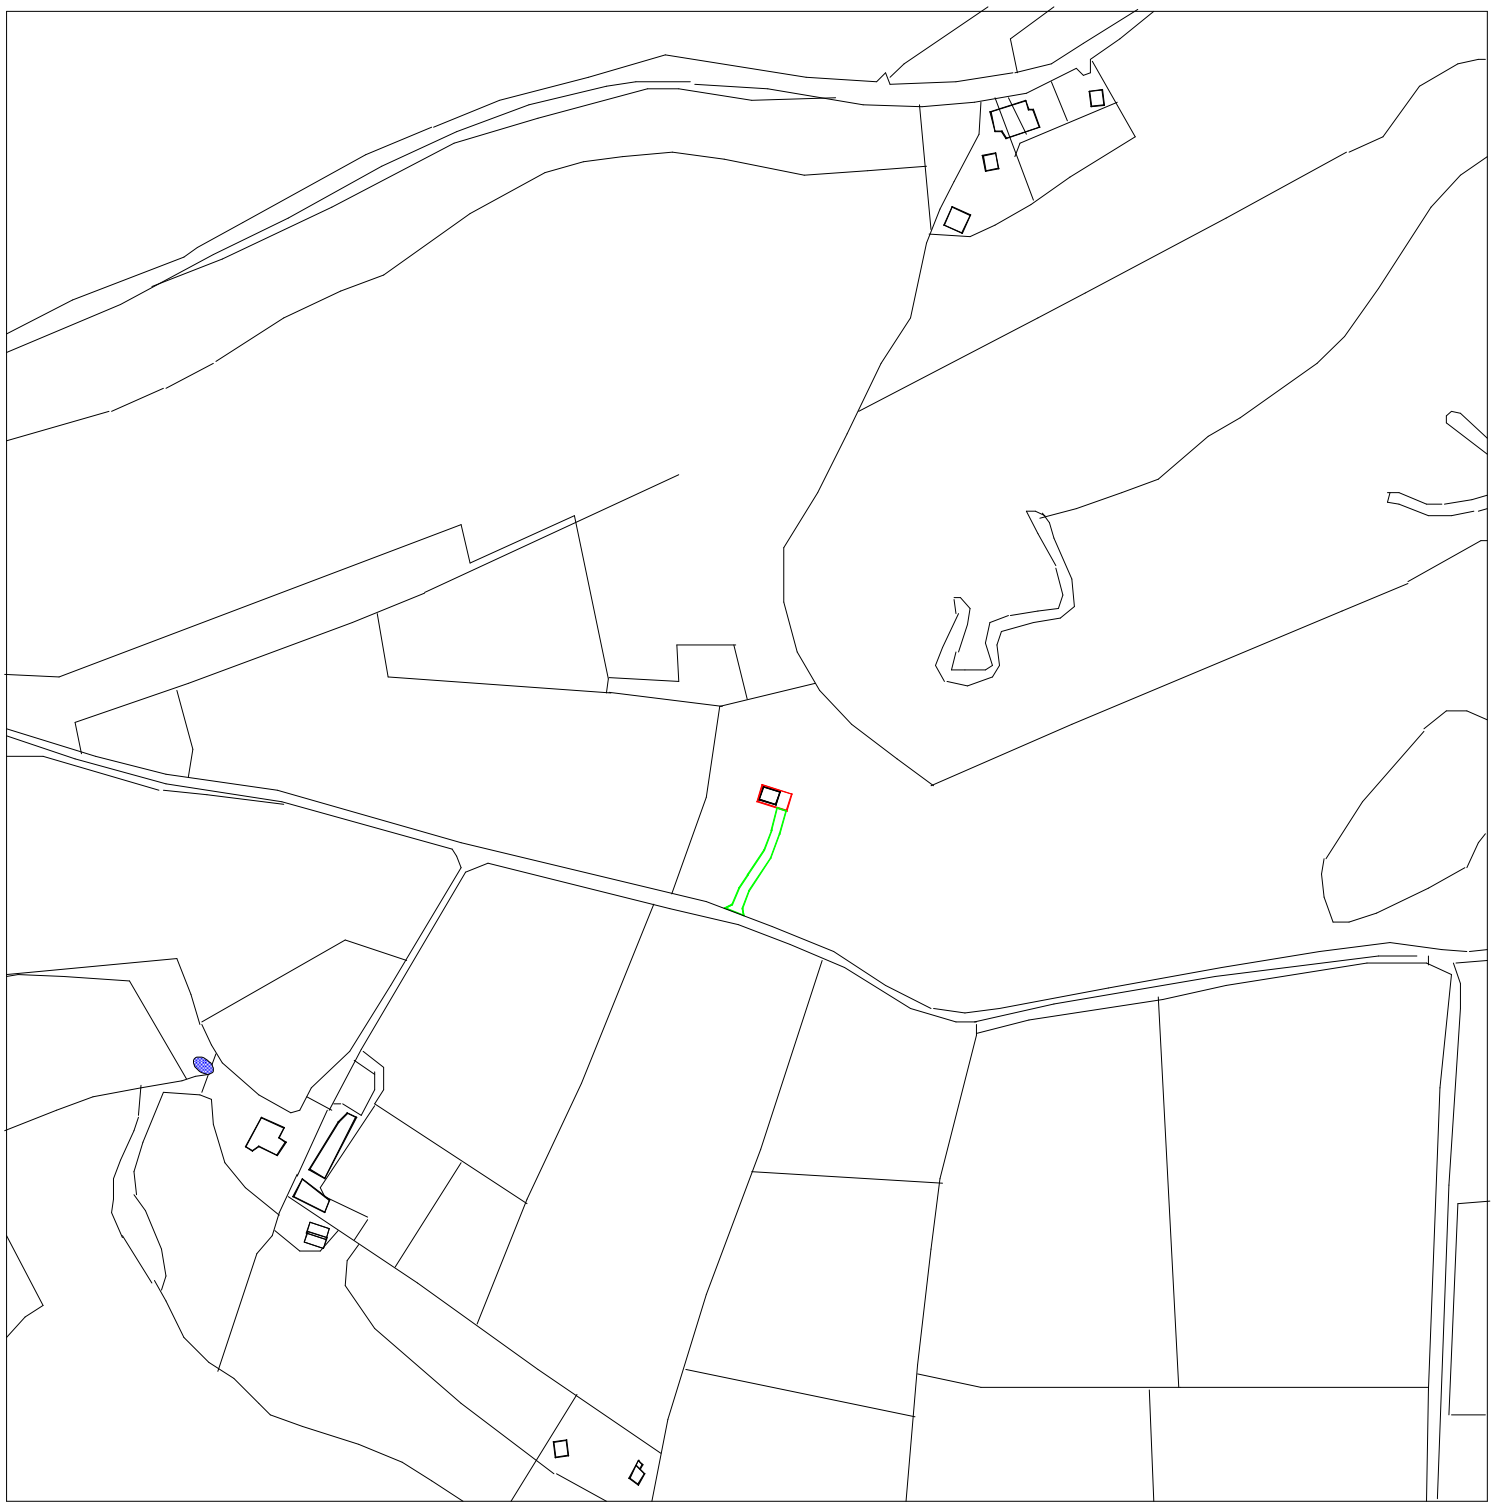

Ordnance Survey © Crown copyright 2020 All rights reserved. Licence number 100057264

N

0 20 50M

Location Plan 404841, 343798.

Class Q Residential Farm Building Conversion

Longhurst Farm,
Cheadle, Staffs, ST10 3AS.

Scale 1 to 1250

Date July 2020

433-142p Location 1 to 2500 A3

Stephen Locke Associates