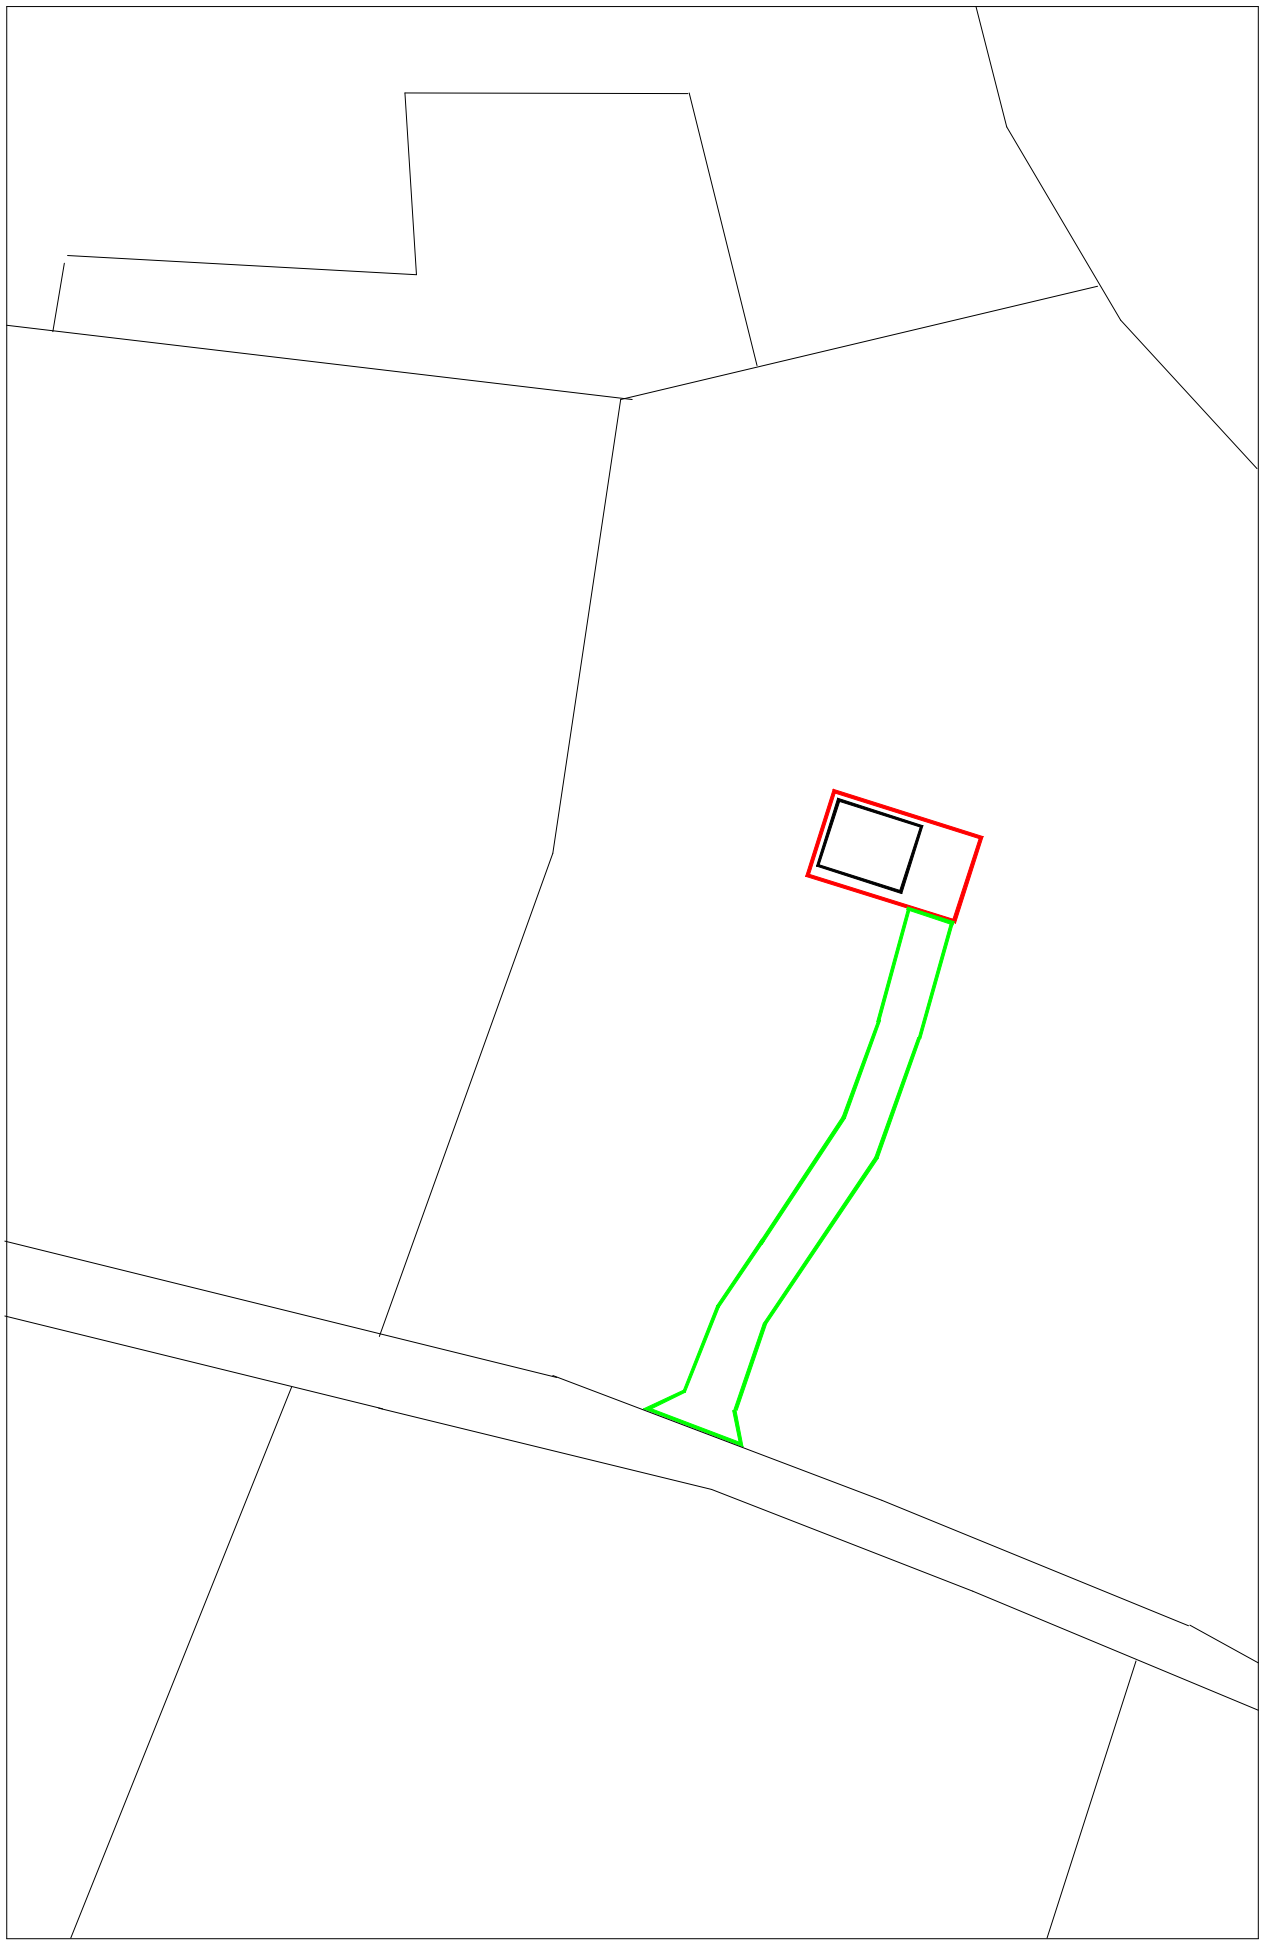

N

0 20

Site Plan 404841, 343798.

Class Q Residential Farm Building Conversion
Longhurst Farm,
Cheadle, Staffs, ST10 3AS.

Scale 1 to 500

Date July 2020

433-142p Site Plan 1 to 500 A3

Stephen Locke Associates