North Elevation

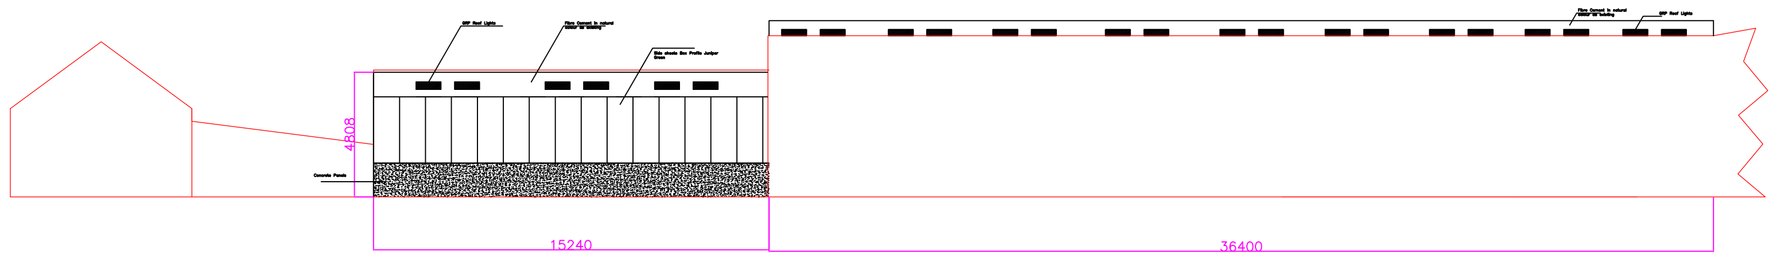

West Elevation

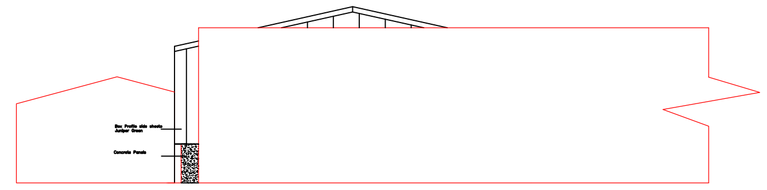

South Elevation

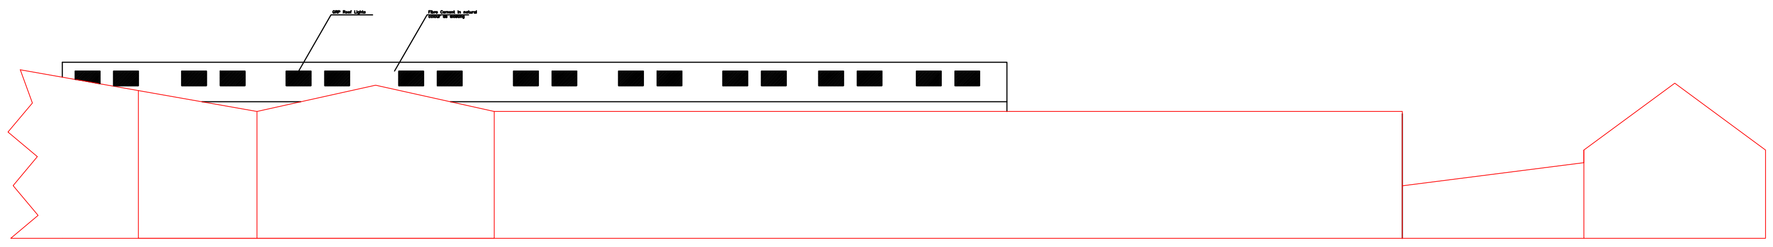

East Elevation

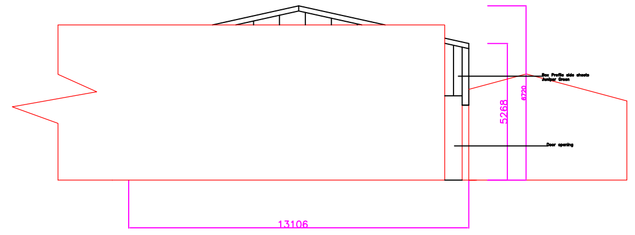

Floor Plan

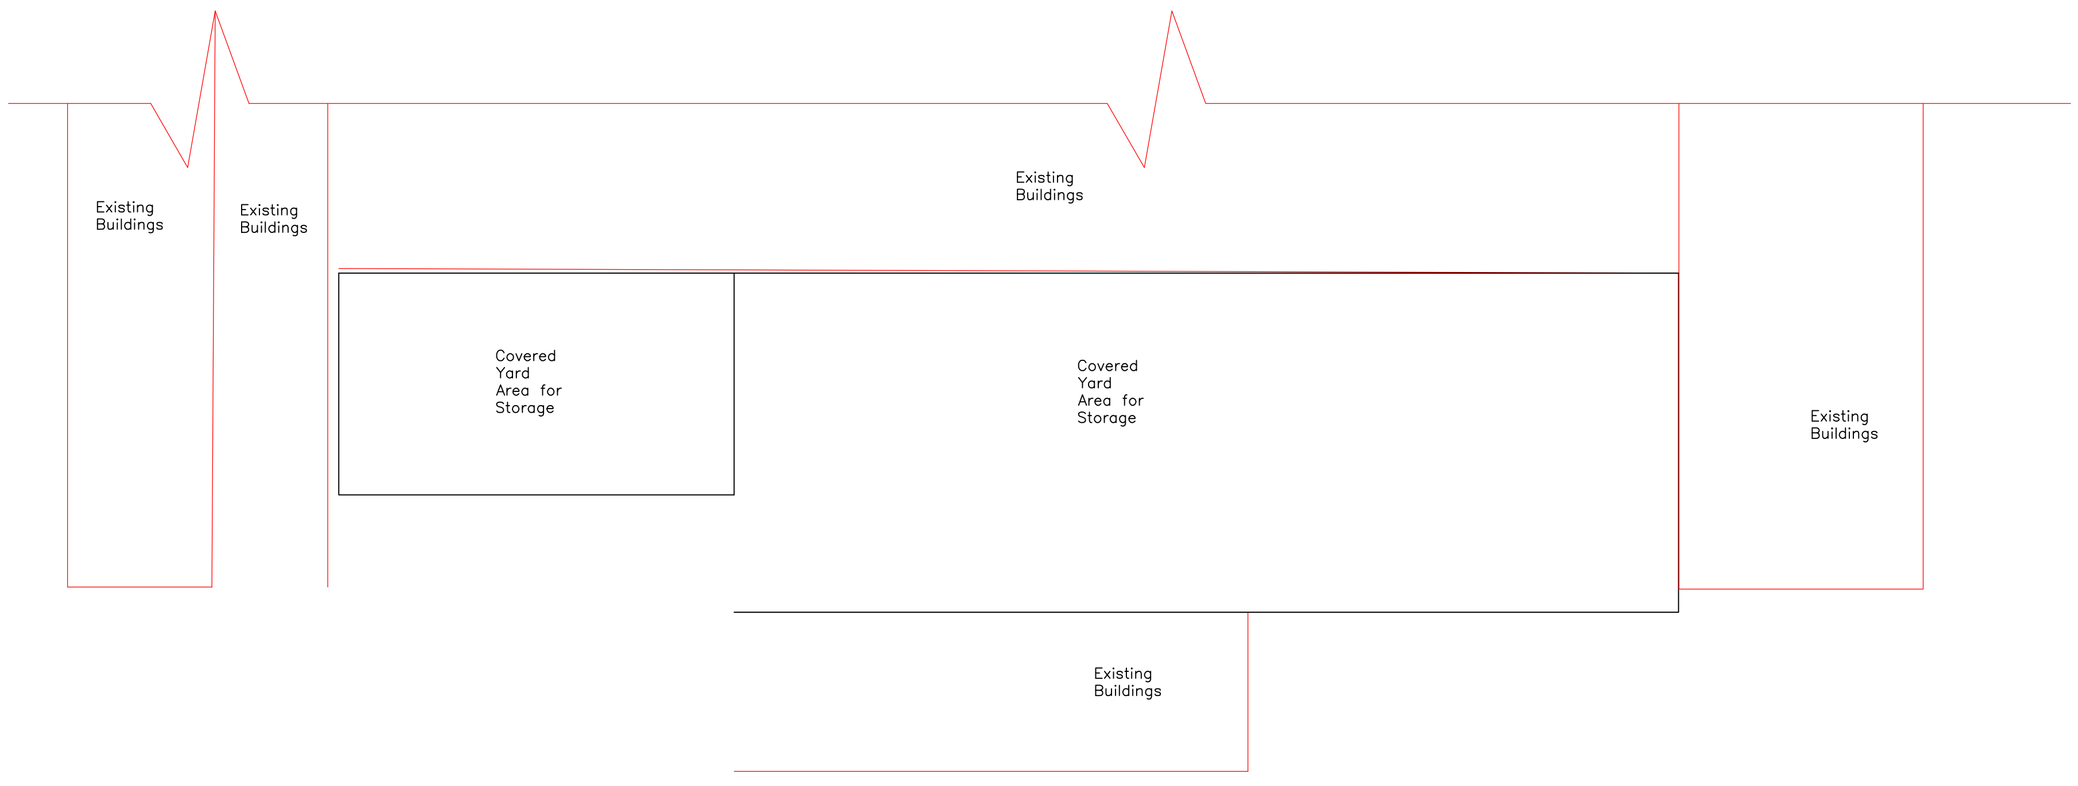

J Gould, New House Farm, Ipstones

Ian Harvey Fabrications Ltd

Pitchings Farm, Whitefields Lane
Waterfall, Waterhouses
Stoke-on-Trent. ST10 3JF Tel. 01538 308377

Drawing No.

All Measurements In mm

Date: 23-07-2020 | Scale: A1 1:100 | IWH