PROPOSAL SCHEME
It is proposed to construct a 5 bay agricultural building in the position indicated here. For details of the building please refer to drawing no. 2017-2133-11.
The building will be serviced off an existing stoned track with the existing gates and fencing removed for the length of the proposed building and made good at each end.
Ground levels are to be adapted to slope up/down to proposed building to suit existing slope to track/yard.

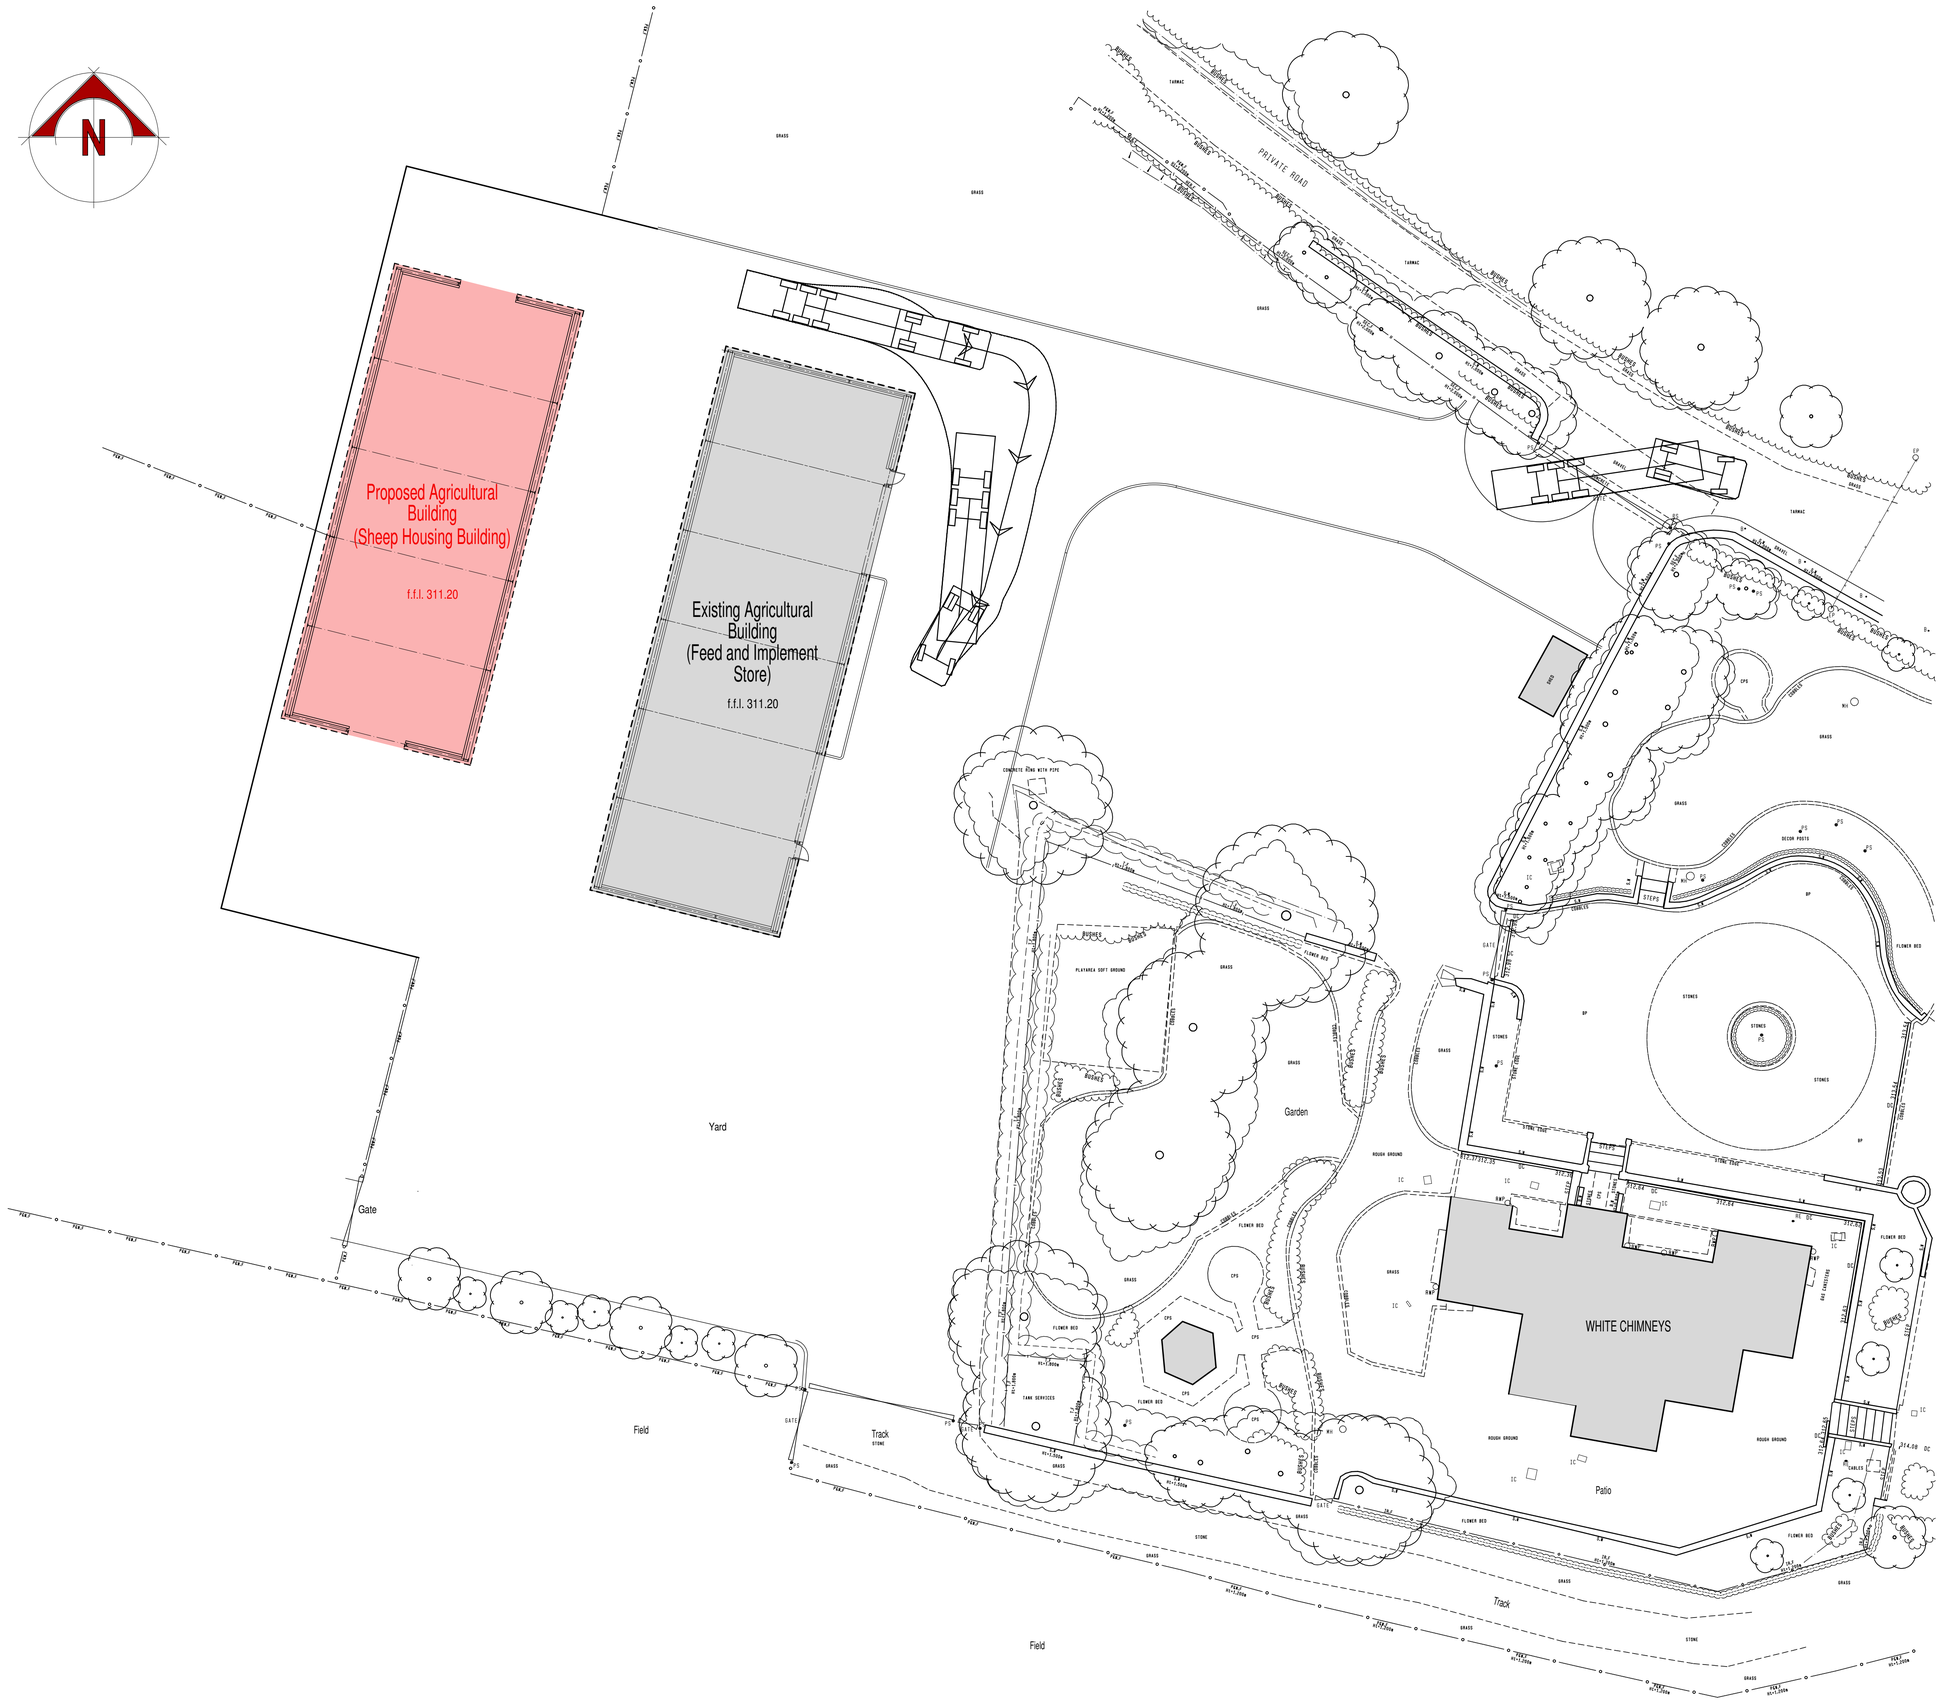

scale bar @ 1:200

Mr F Klucznik

PROPOSED AGRICULTURAL BUILDING AT
WHITE CHIMNEYS,
BRADSHAW LANE,
IPSTONES,
STAFFS, ST10 2LR
PLANNING PROPOSAL
SITE PLAN

Date	Sheet	Scale
JUNE 2020	A1	1:200
Drg No.	Rev.	Drawn
2017-2133-10	A	RG

A - 01/07/2020 - SHEEP SHED REPOSITIONED IN LINE WITH IMPLEMENT STORE

SAMMONS Architectural LIMITED
Chartered Institute of Architectural Technologists Registered Practice
10 Cawdry Buildings, Fountain Street, Leek. ST13 6JP
Telephone: 01538 386002
E-mail: info@sammonsltd.co.uk
Web: www.sammonsltd.co.uk

This drawing is copyright.
All dimensions must be checked prior to commencement.