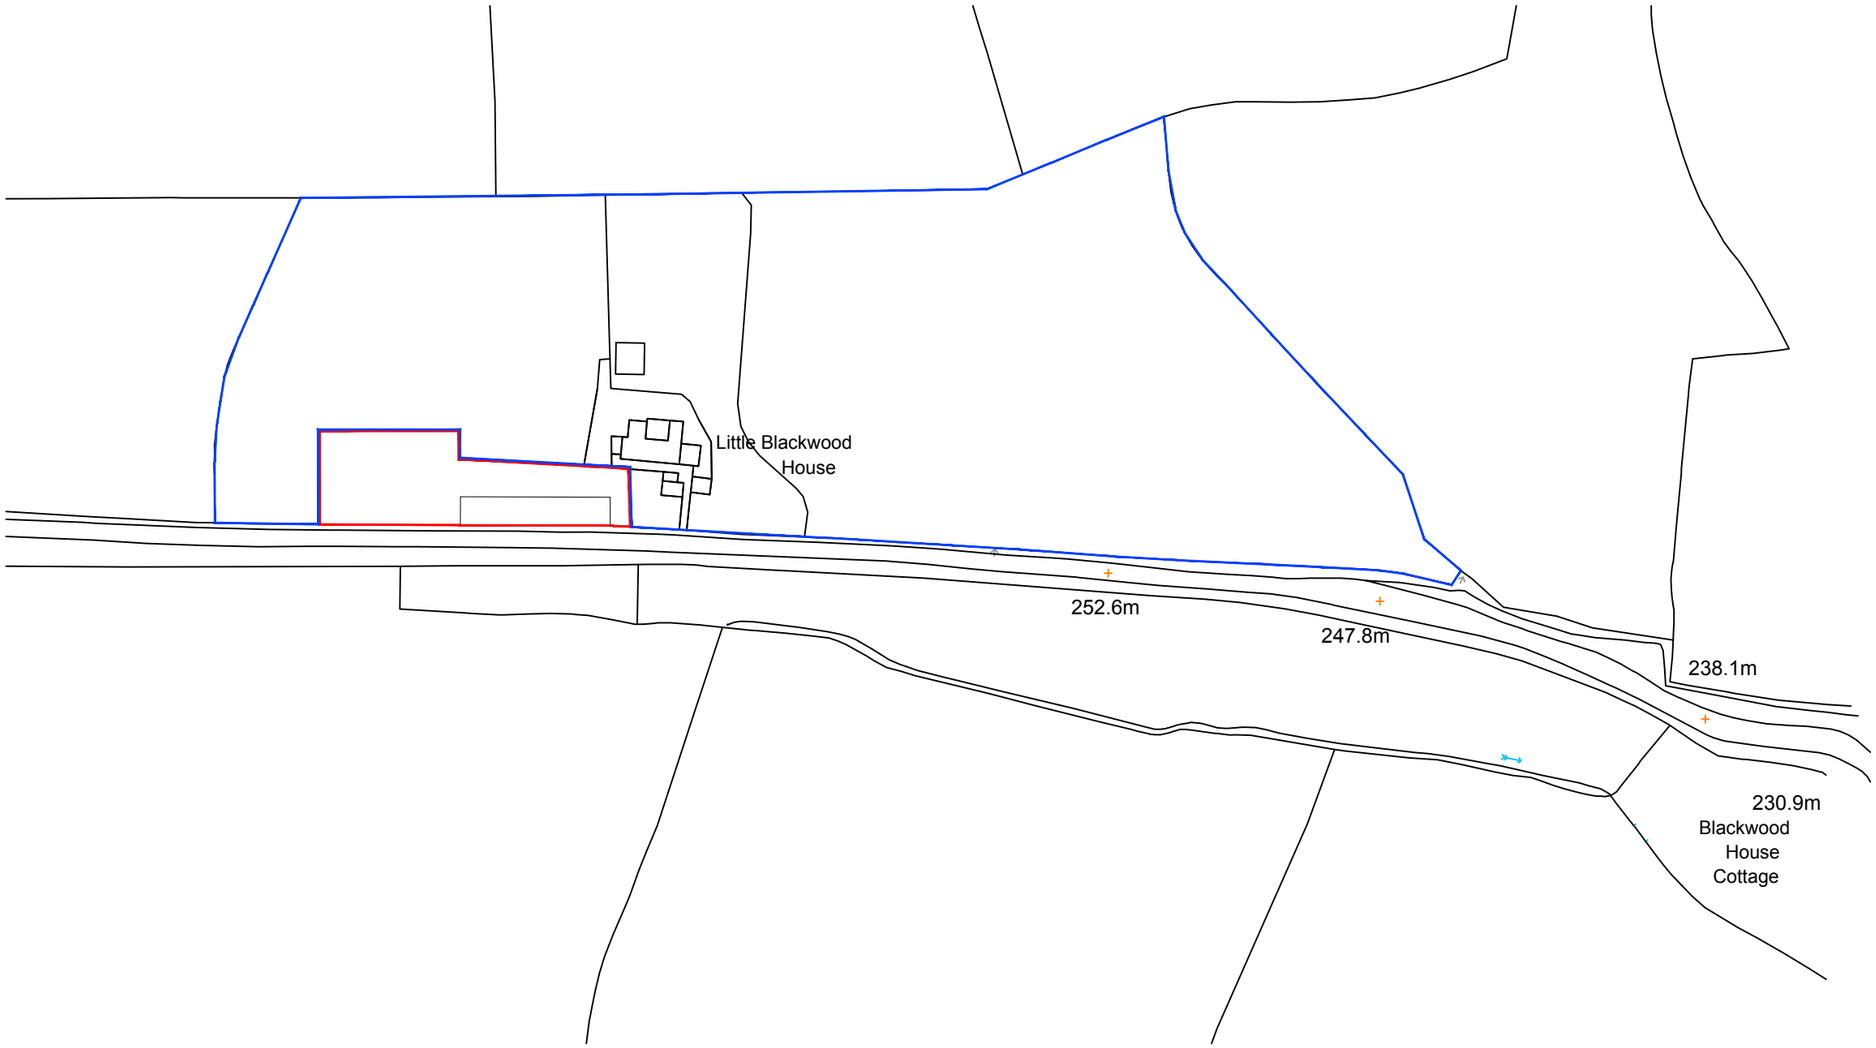

EXISTING SITE PLAN - 1:1250

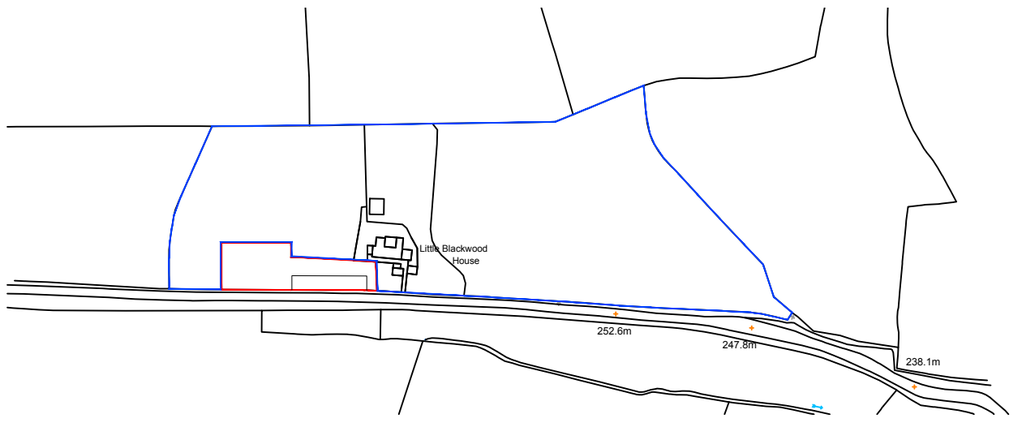

EXISTING LOCATION PLAN - 1:2500

FOREFRONT
DEVELOPMENT CONSULTING
4 Ridge House, Ridge House Drive, Festival Park, S-O-T. ST1 5SJ
Office 01782 216912 WWW.FOREFRONTDC.COM

CLIENT

MR B SIMCOCK

PROJECT

Proposed agricultural and implement storage buildi
at Little Blackwood House, Little Blackwood House
Lane, Horton. ST13 8QA

TITLE

Existing Location Plans

Crown copyright and Ordnance Survey 010003167

SCALE	DRAWN
1:1250 & 1:2500 @ A3	ATG
DRG NO.	DATE
20-BS-01	16 / 07 / 20

REV.	DESCRIPTION	DATE

The contents of this drawing are the copyright of Forefront Development Consultii