


PROPOSED SITE PLAN - 1:1250

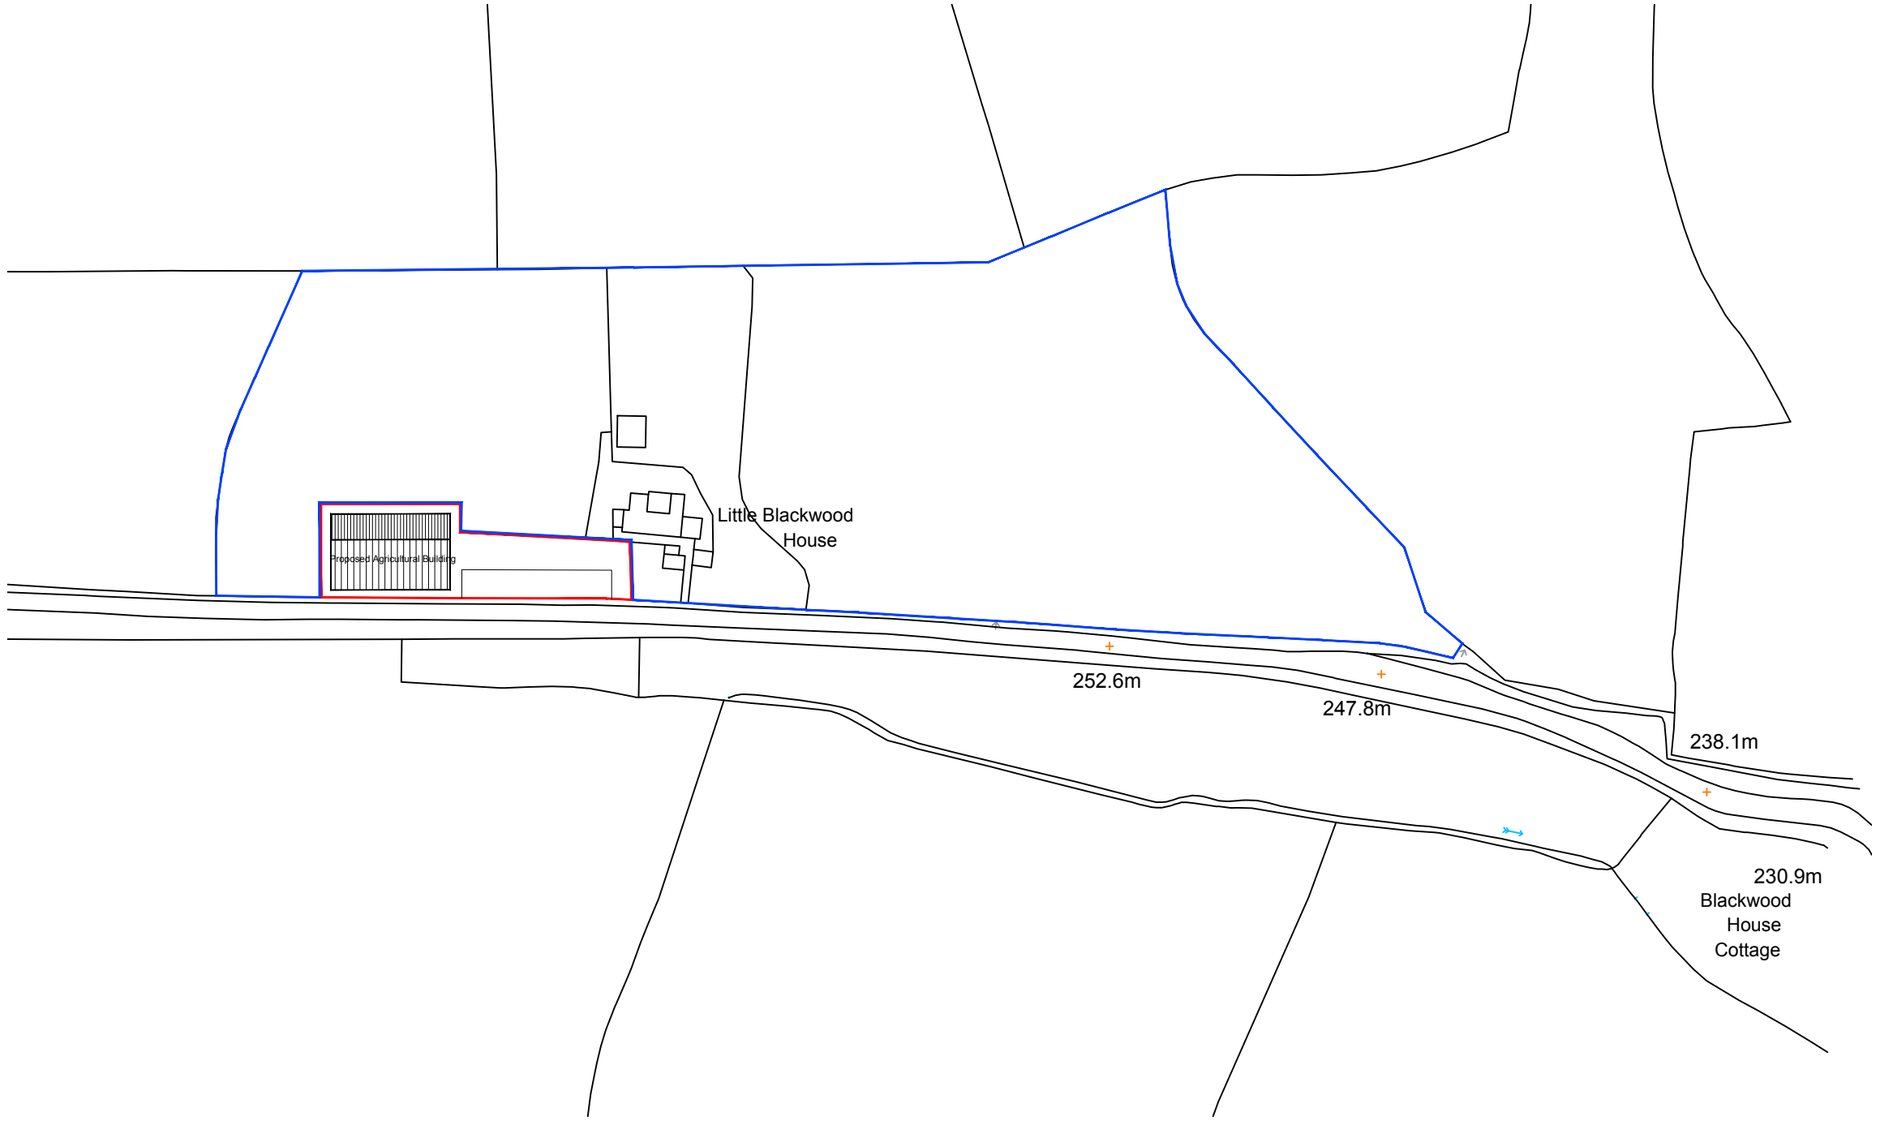


PROPOSED LOCATION PLAN - 1:2500

FOREFRONT
DEVELOPMENT CONSULTING
4 Ridge House, Ridge House Drive, Festival Park, S-O-T. ST1 5SJ
Office 01782 216912 WWW.FOREFRONTDC.COM

CLIENT

MR B SIMCOCK

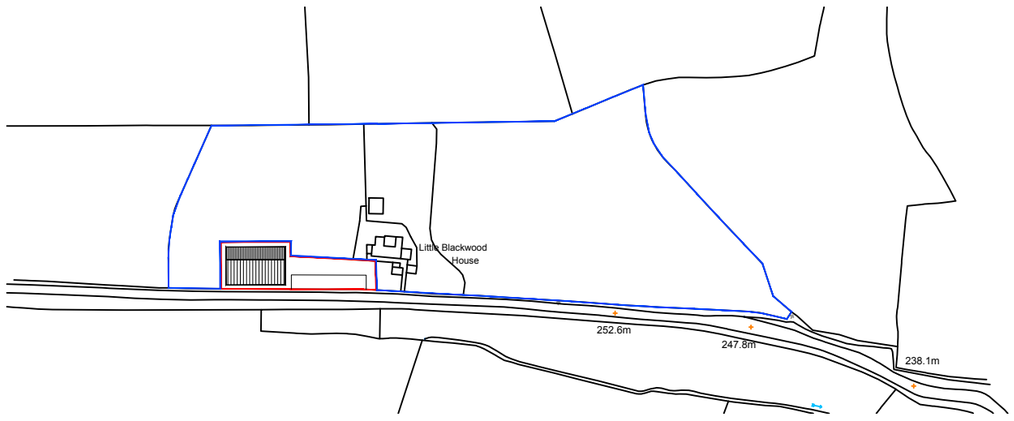PROJECT

Proposed agricultural and implement storage building at Little Blackwood House, Little Blackwood House Lane, Horton. ST13 8QA

TITLE

Proposed Location Plans

*Crown copyright and Ordnance Survey 0100031673*

| SCALE | DRAWN |
|---|---|
| 1:1250 & 1:2500 @ A3 | ATG |
| DRG NO. | DATE |
| 20-BS-02 | 16 / 07 / 20 |

| REV. | DESCRIPTION | DATE |
|---|---|---|

The contents of this drawing are the copyright of Forefront Development Consulting l