

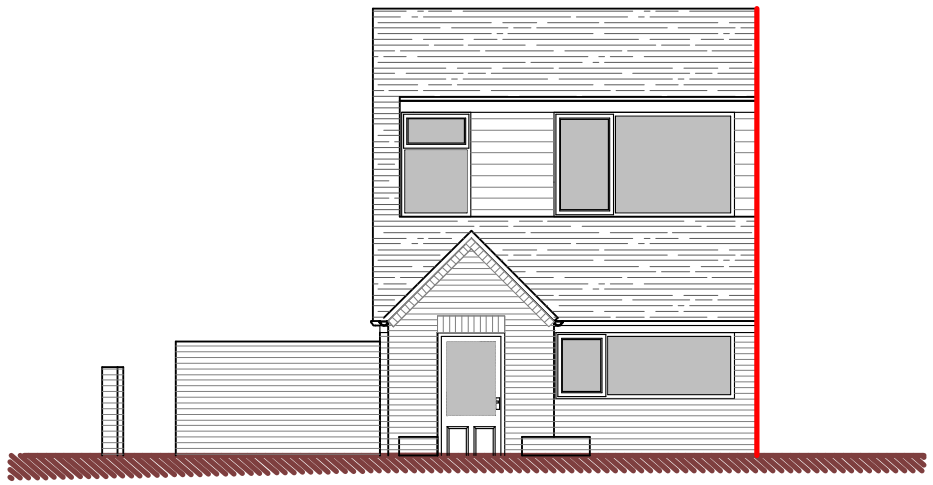


Front Elevation

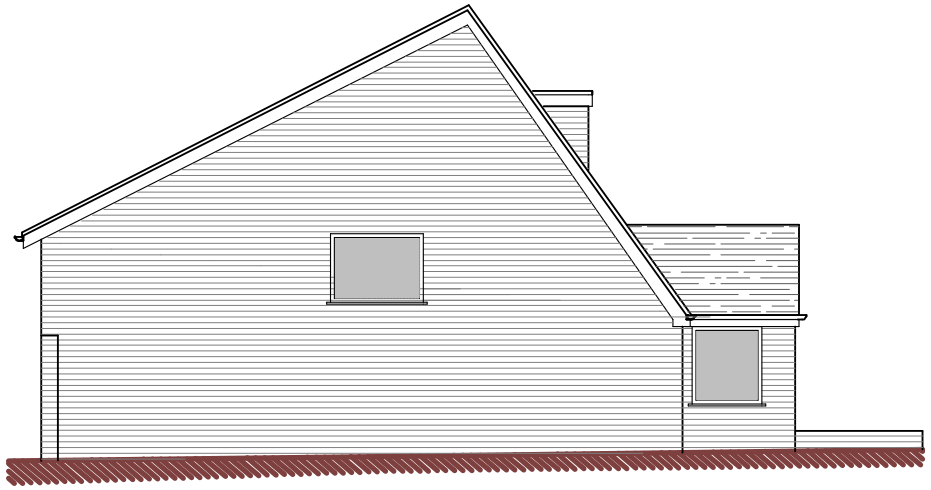


Side Elevation

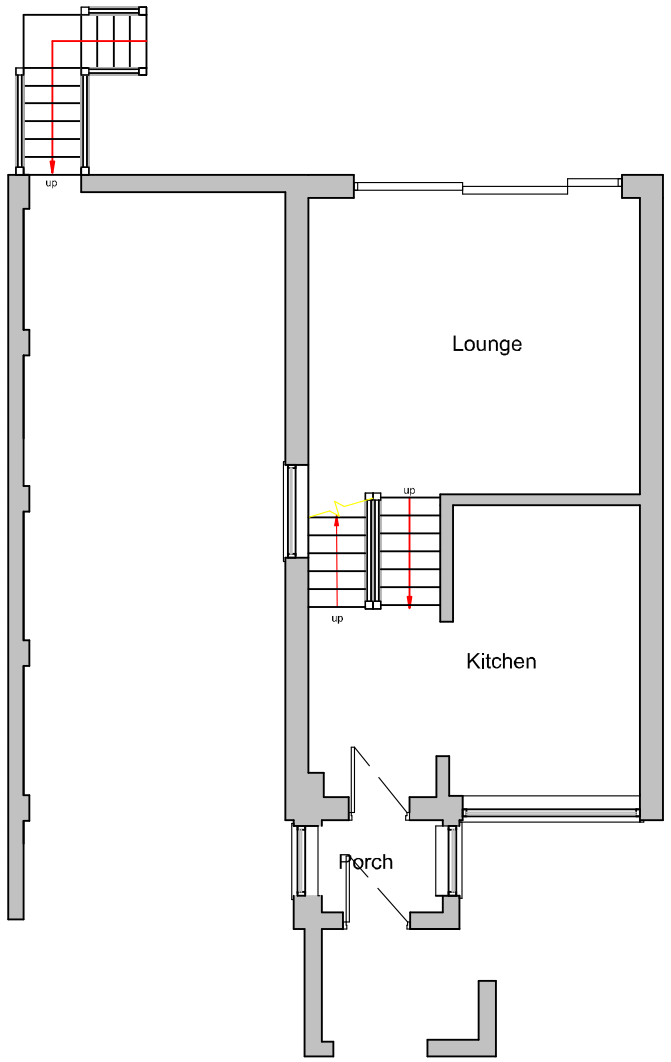

Ground Floor Plan

Scale (Metres)

0 1 2 3 4 5

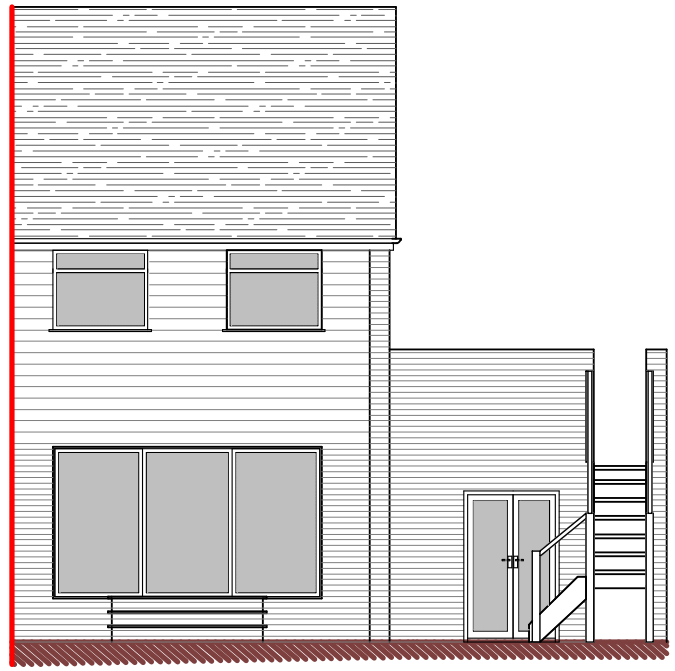

Rear Elevation

DBD Architectural Consultancy Ltd ©2020

1. Copyright is vested with DBD Architectural Consultancy Ltd.

2. All dimensions to be checked on site before proceeding.

3. Contractor to check/adjust dimensions of new work to suit existing conditions.
Do not assume existing structure or details are plumb, square or level.

4. Contractor must notify the architect of any discrepancies before proceeding.

5. All drawings to be read in conjunction with all other consultants drawings and specs.

Rev	Date	Description

DBD Architectural Consultancy

DBD Architectural Consultancy Ltd
50 Broad Street, Leek,
Staffordshire, ST13 5NS
01538 383118
mail@dbdconsultants.co.uk
www.dbdconsultants.co.uk

Client
Mr & Mrs Clarke
27 Lorien Close
Leek, ST13 8NY

Project
Side Garage Extension

Title
Plans as Existing

Stage: Planning		
Size: A3	Date: 25.06.2020	Job No: 2045
Scale: 1:100		
Drawing Number: PL02		