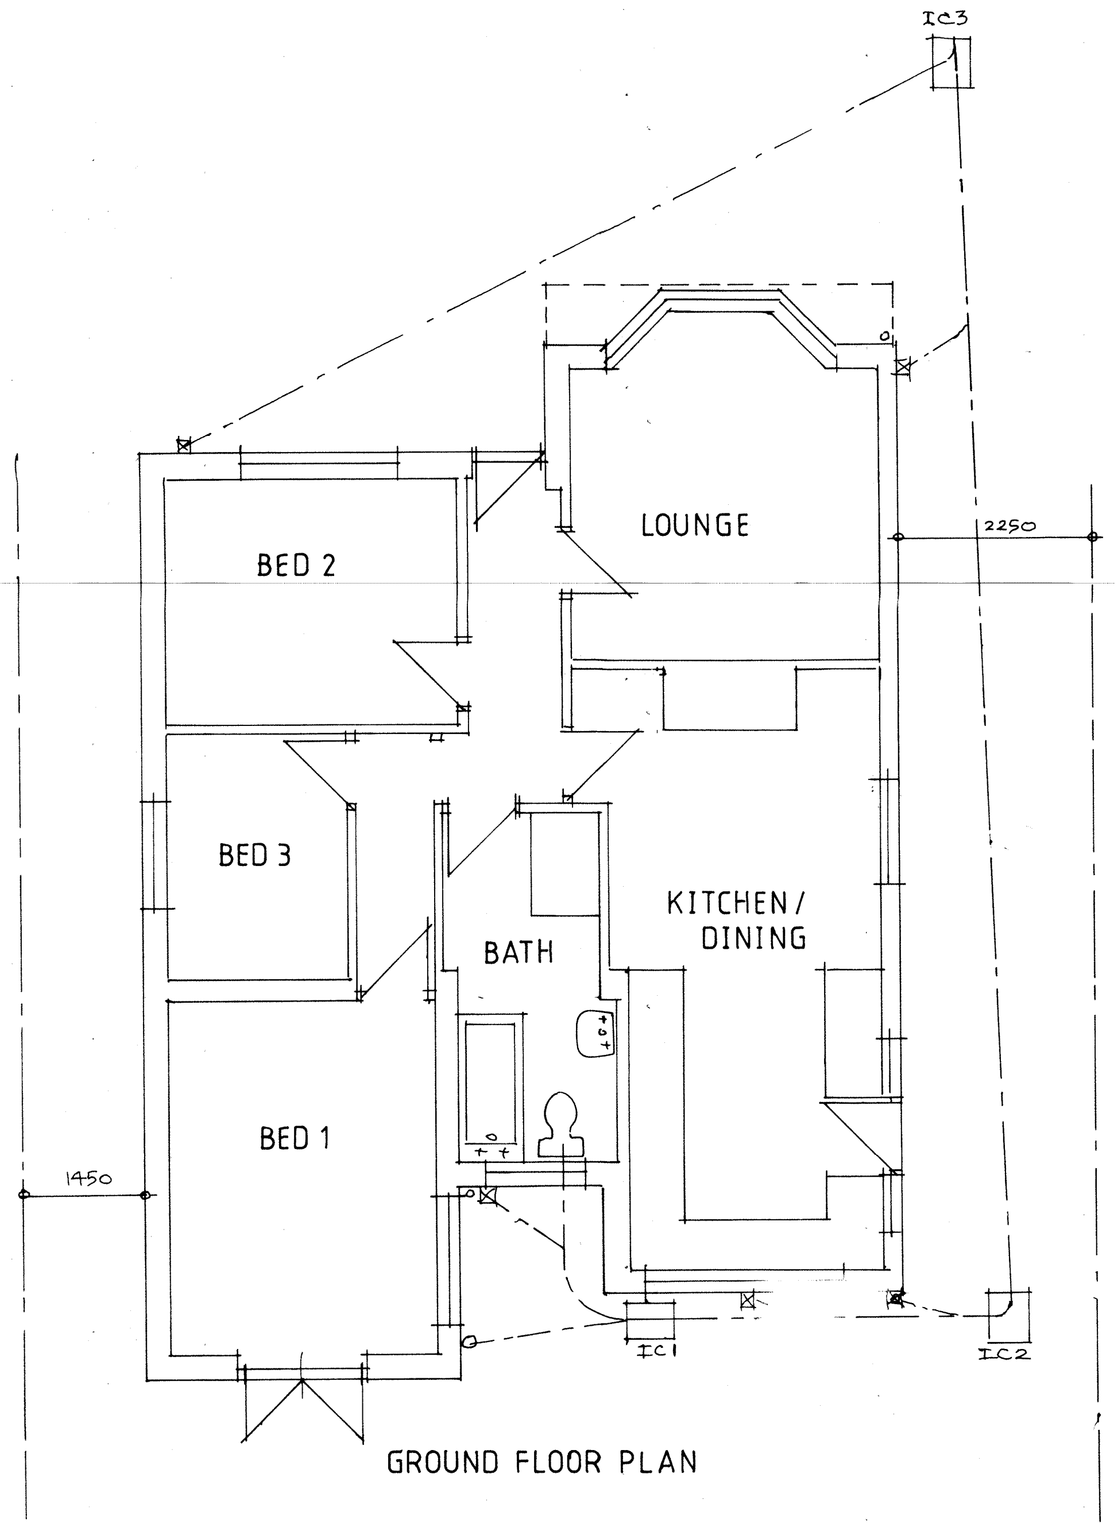

GROUND FLOOR PLAN

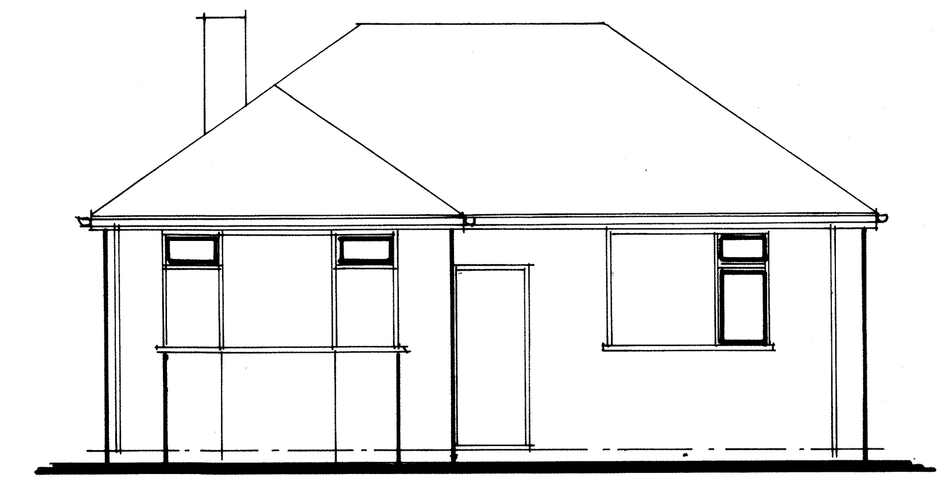

FRONT ELEVATION SOUTH EAST

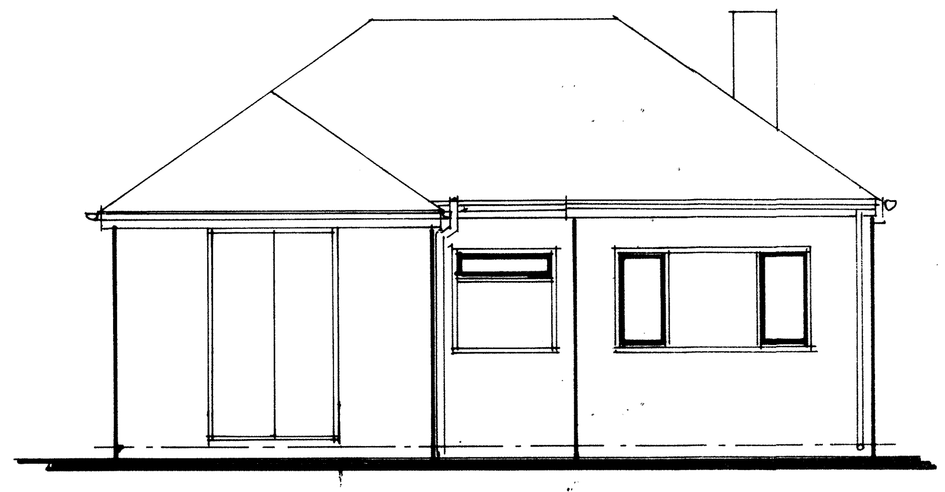

REAR ELEVATION NORTH WEST

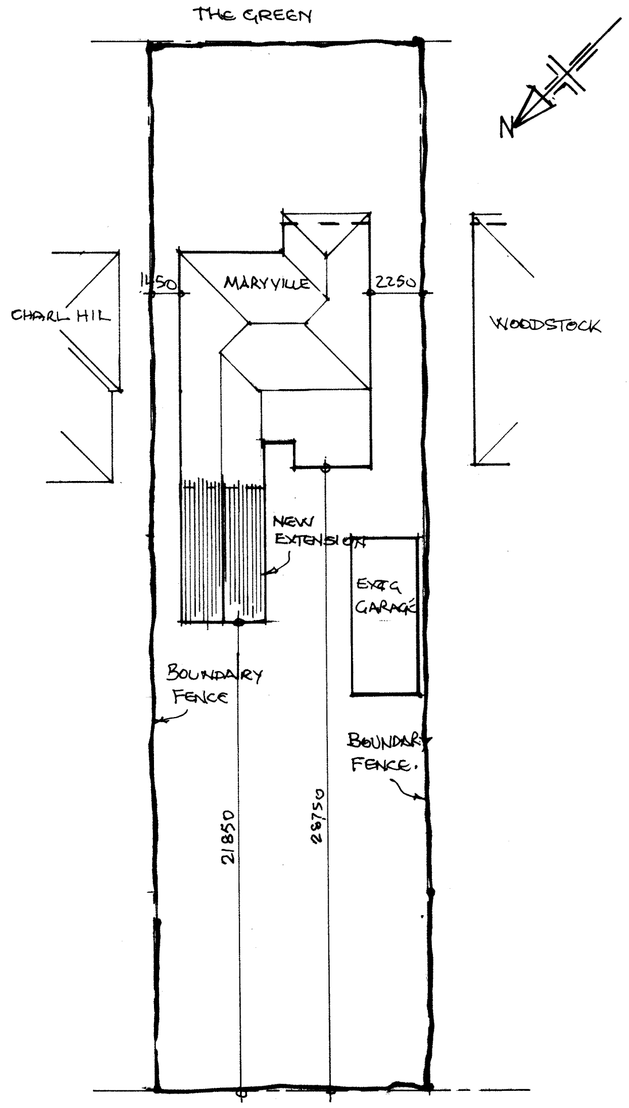

SITE. PLAN

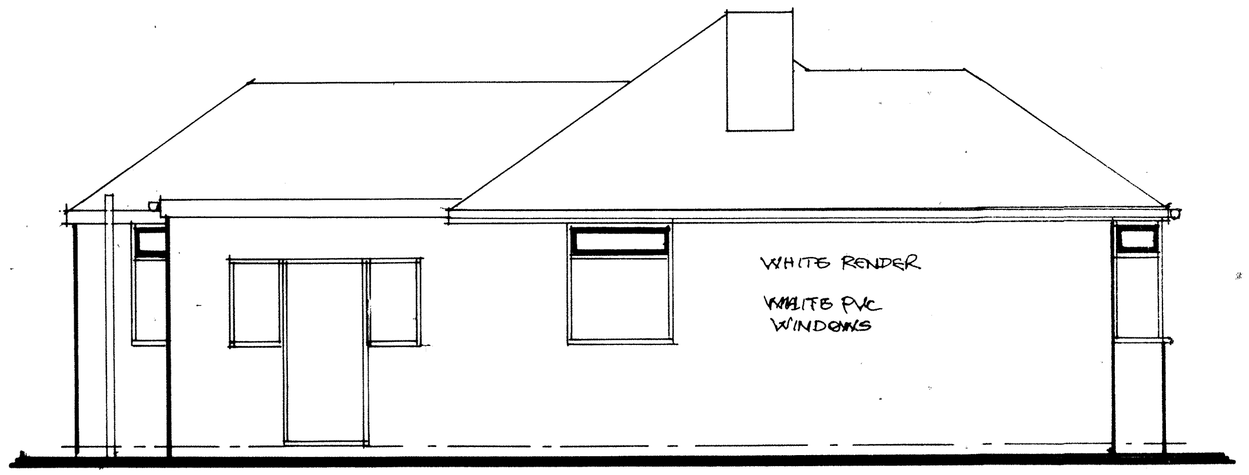

SIDE ELEVATION SOUTH WEST

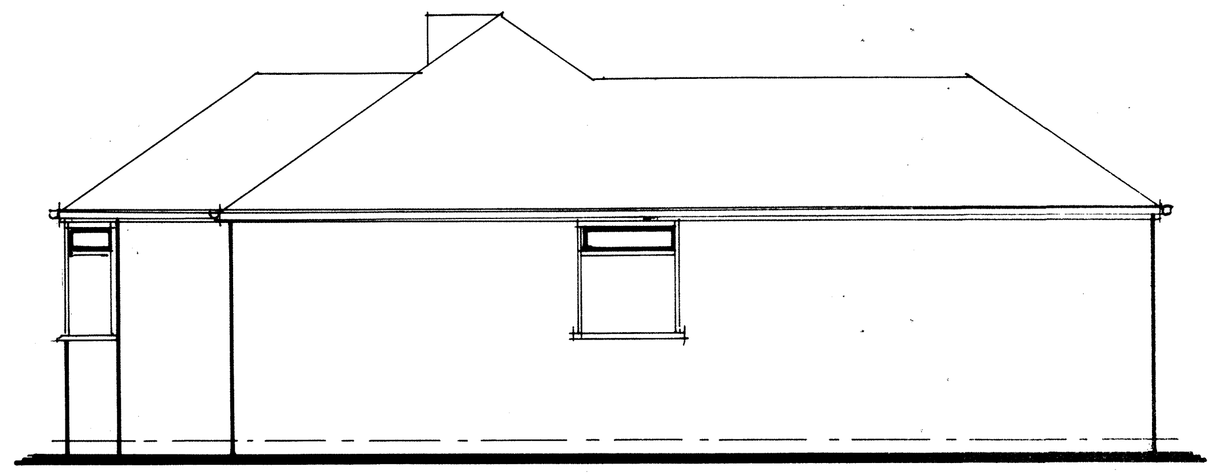

SIDE ELEVATION NORTH EAST

TUDOR

BUILDING DESIGN AND SURVEYING SERVICES

36 LINNBURN ROAD

MEIR HAY

STOKE-ON-TRENT ST3 5RW

Project Description:

Rear Extension and Alterations at Maryville, The Green, Caverswall, Stoke-on-Trent, Staffs. ST11. 9EQ.

Client: Mr.& Mrs. C Thomas

Date: 15/07/2020

Scale: 1-50 & 1-200

Drawing: Existing Plans and Elevations and Site Plan

DRWG. No. T - 72 - 001 Revision