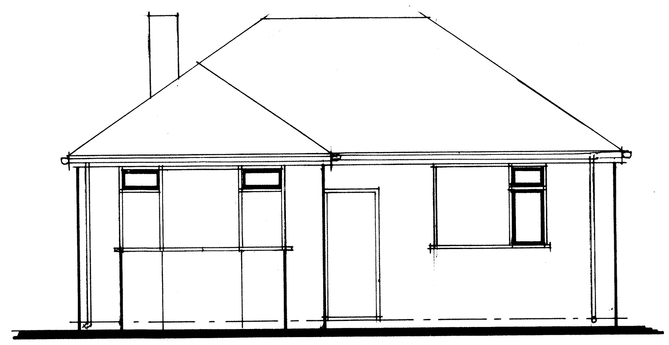

FRONT ELEVATION SOUTH EAST

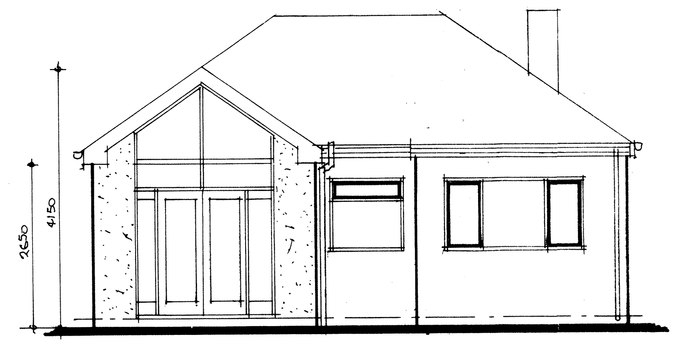

REAR ELEVATION NORTH WEST

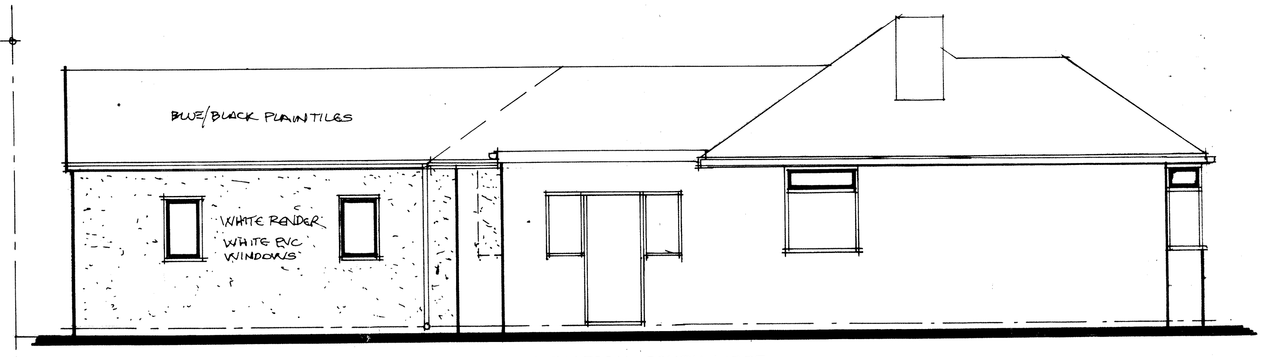

SIDE ELEVATION SOUTH WEST

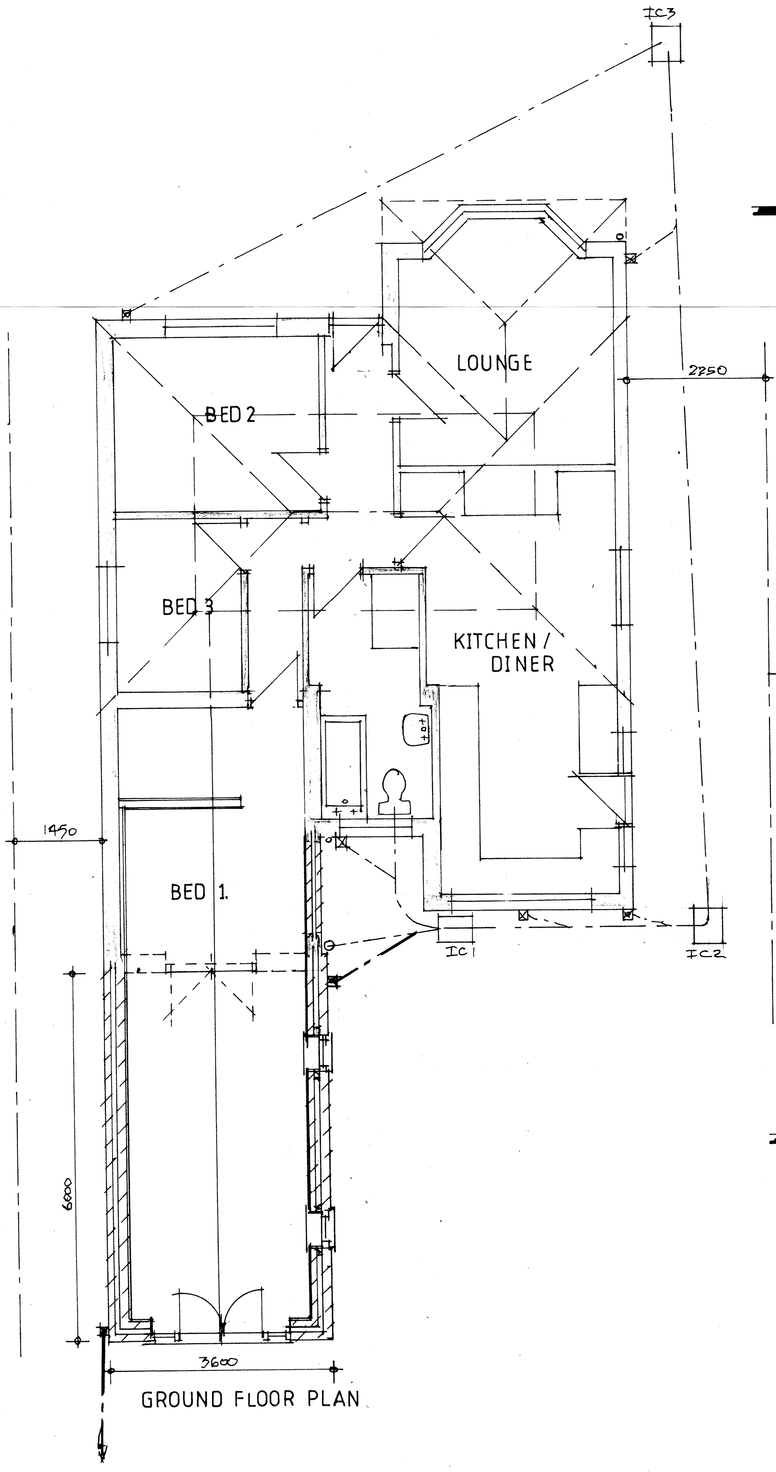

GROUND FLOOR PLAN

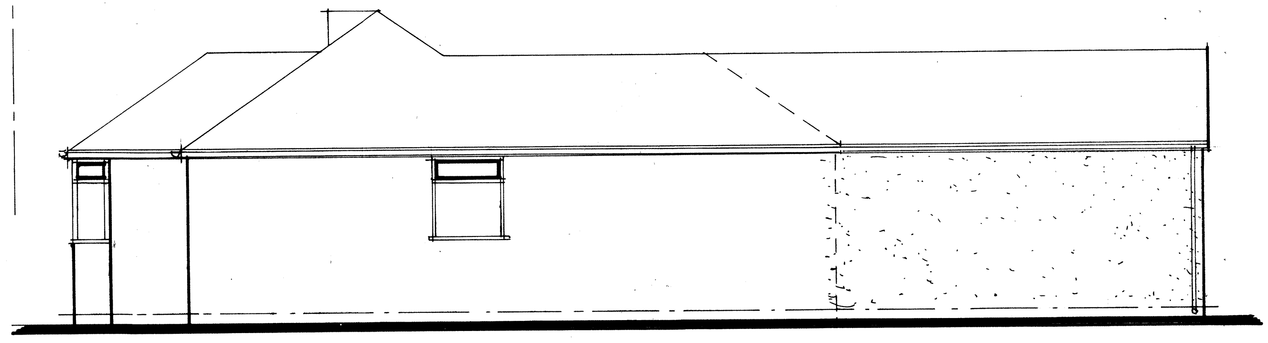

SIDE ELEVATION NORTH EAST

TUDOR

BUILDING DESIGN AND SURVEYING SERVICES

36 LINNBURN ROAD

MEIR HAY

STOKE-ON-TRENT ST3 5RW

Project Description:

Rear Extension and Alterations at Maryville, The Green, Caverswall, Stoke-on-Trent, Staffs. ST11. 9EQ.

Client: Mr.& Mrs. C Thomas

Date: 15/07/2020

Scale: 1-50

Drawing: Proposed Plans and Elevations

DRWG. No. T - 72 - 002 **Revision**

Revision