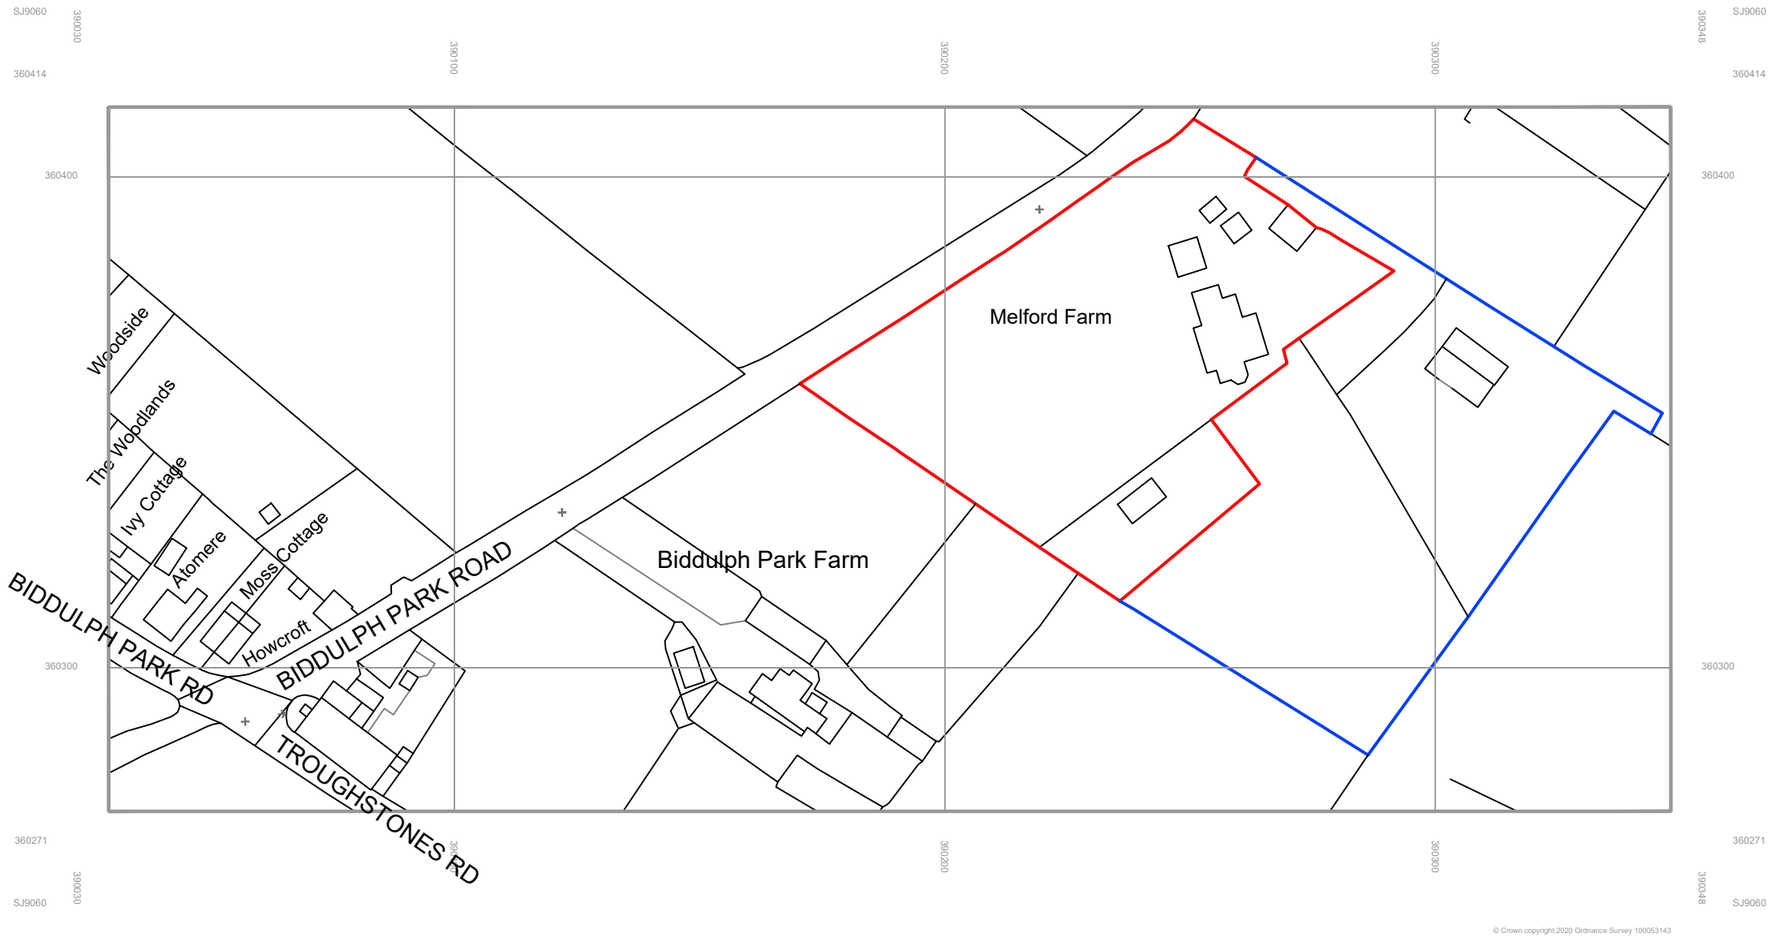

© Crown copyright 2020 Ordnance Survey 100053143

Metres
10 20 30 40 50 60 70 80 90 100
SCALE 1:1250

N

NOTES

.	.	.

ADDED VALUE ARCHITECTURE

Registered Office:
Added Value Architecture Ltd.
Grosvenor House, 3 Chapel St.
Congleton, CW12 4AB

Company No: 11124740
e. architect@ava-ltd.com
t. 01260 633 150 / 07801 44 03 11
www.ava-ltd.com

Melford Farm

Biddulph Park Road, ST8 7SJ
For Mr and Mrs Johnson

Location Plan

Scale:	1:1250 @A3	
Date:	July 2020	
Ref:	200401(OS)001	revision -