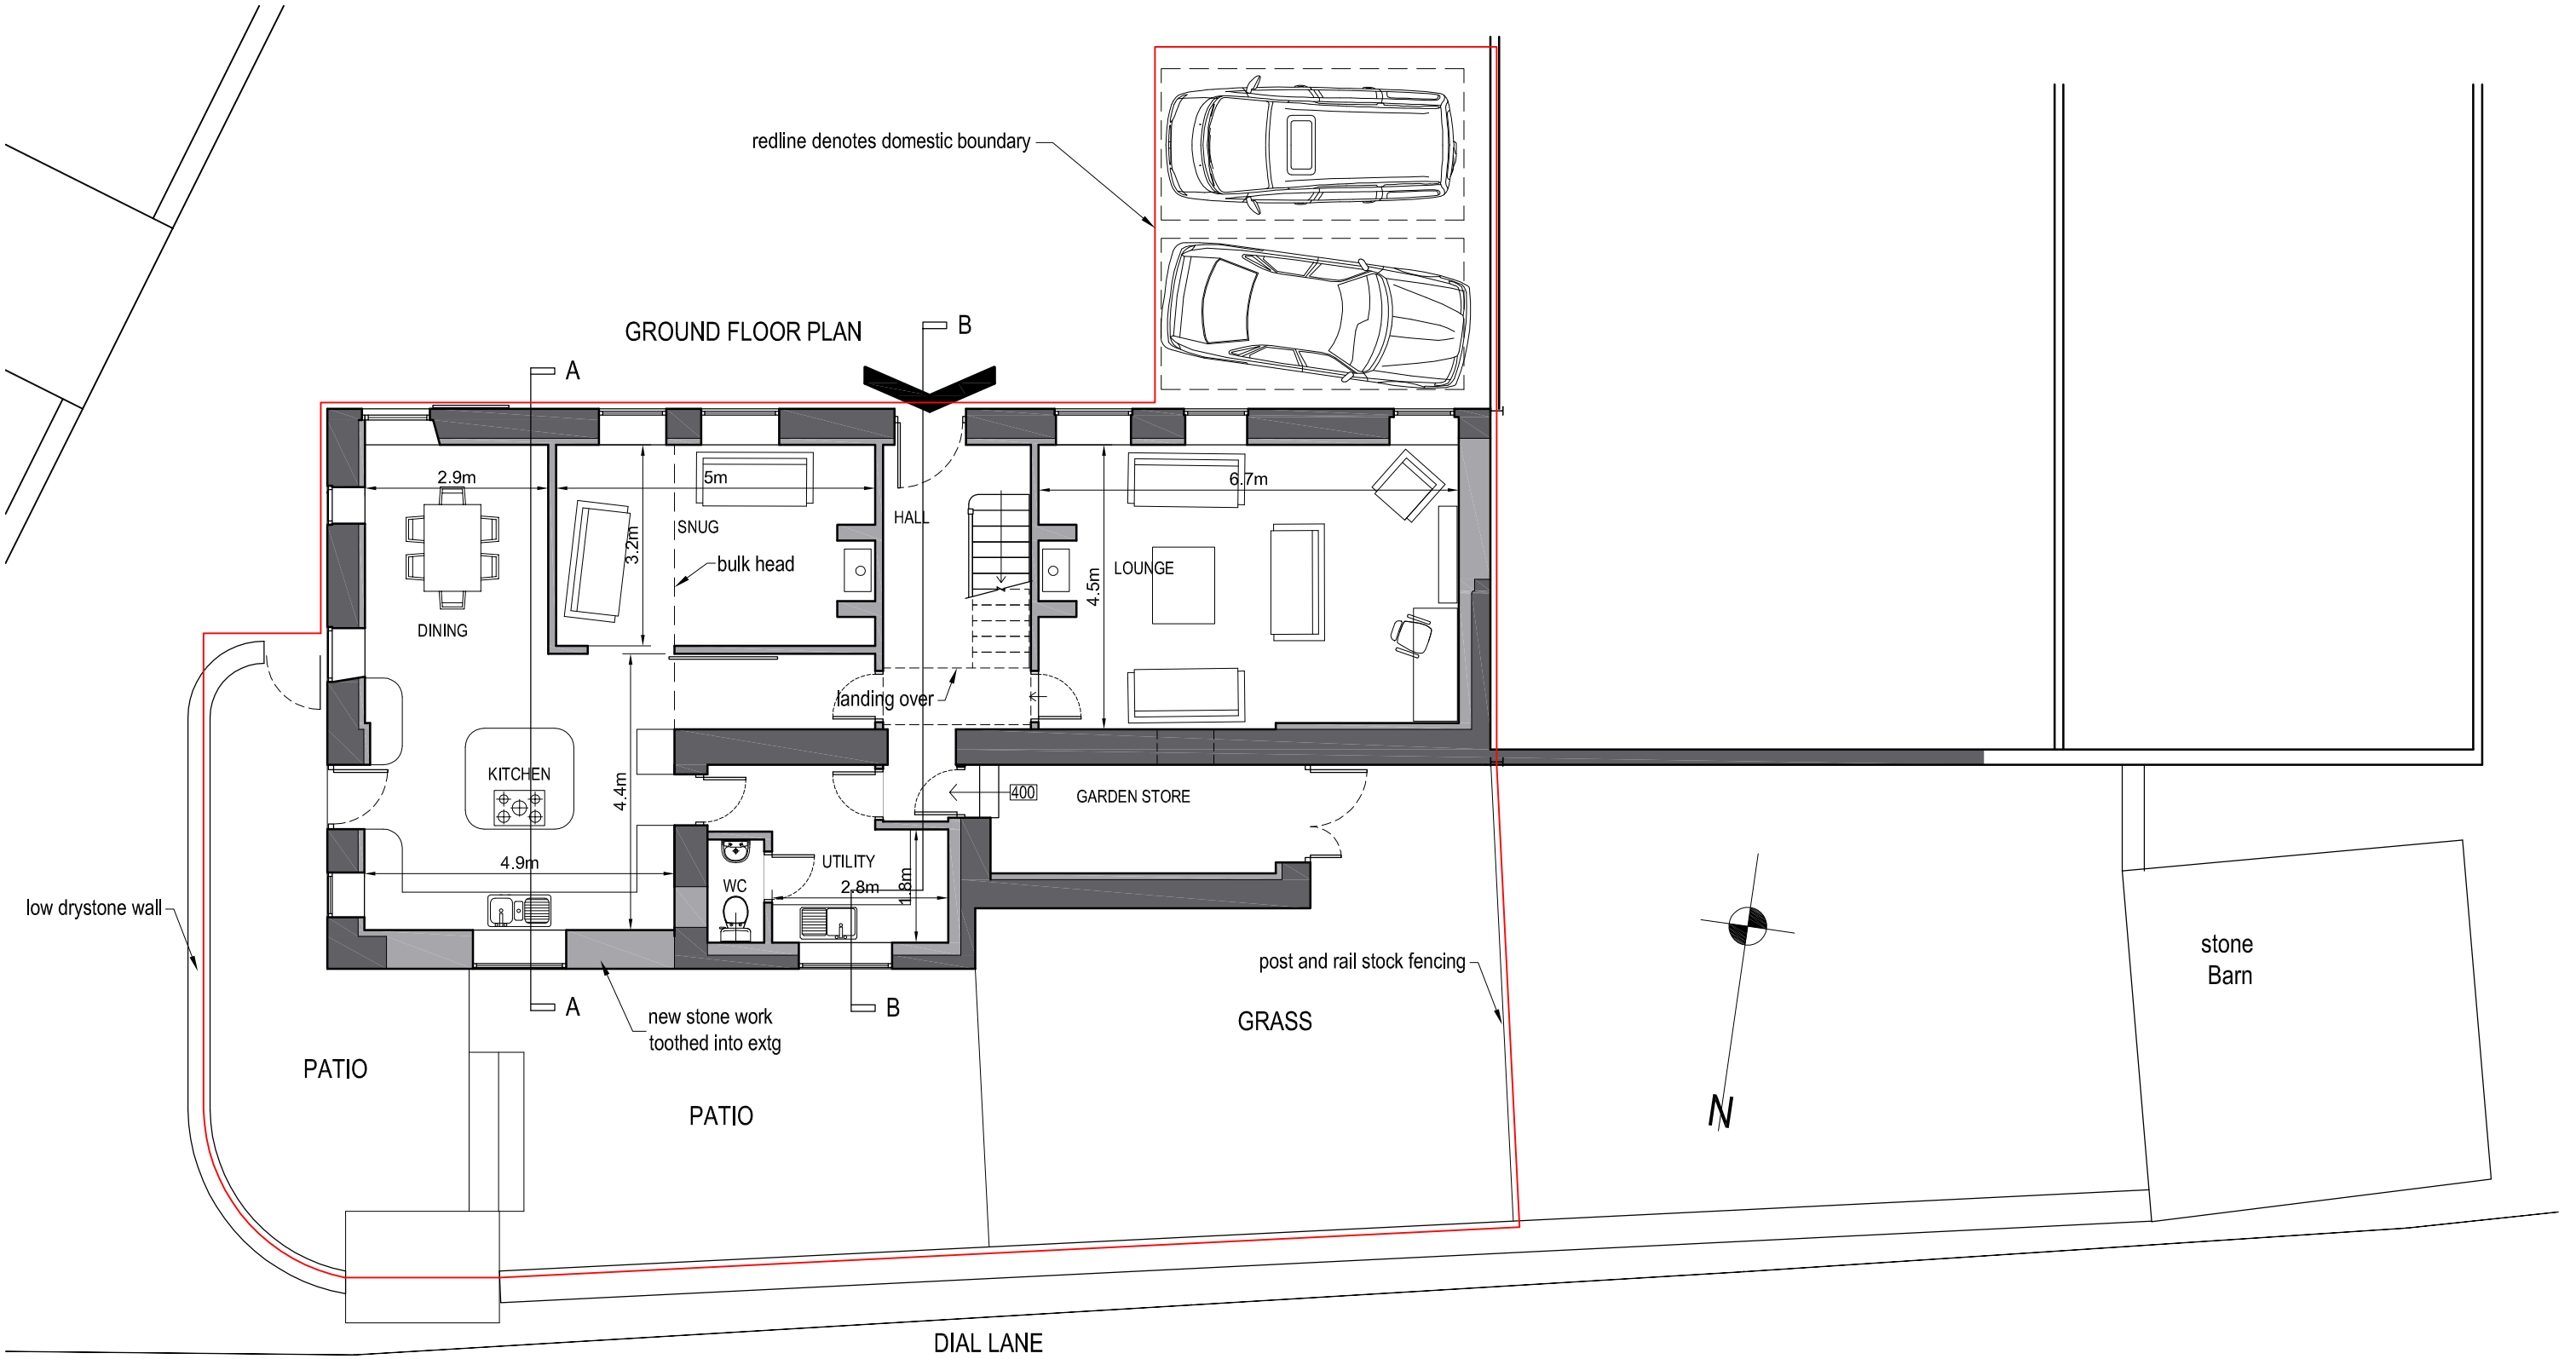


Revisions

. . .

0 1 2 3 4 5m

| | | | | |
|---|---|---|---|---|
| job | Dial Lane Farm Barn, Congleton<br>Barn Conversion | | | |
| title | Ground Floor/ Site Plan as Proposed | | | |
| date | scale | drawn by | dwg. no. | rev. |
| 27.04.20 | 1/100 @ A3 | RA | DLFB-06 | . |


Ian Ankers architecture
Building and Design Consultants
Ryecroft Farm, Rushton Spencer, Macclesfield, SK11 0RP
t 01260 546944
e ross@iananders.co.uk
w www.iananders.co.uk