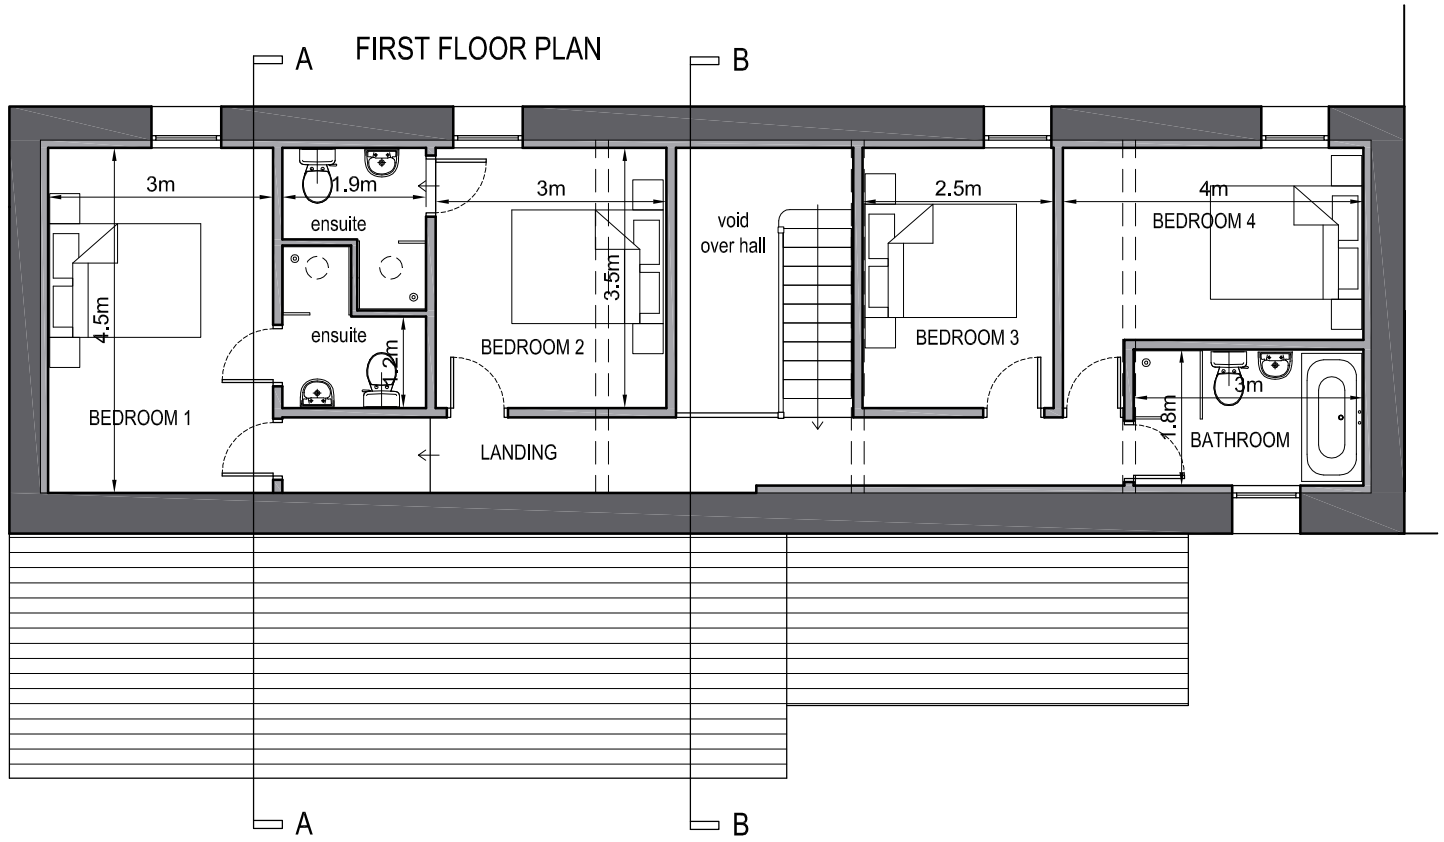

FIRST FLOOR PLAN

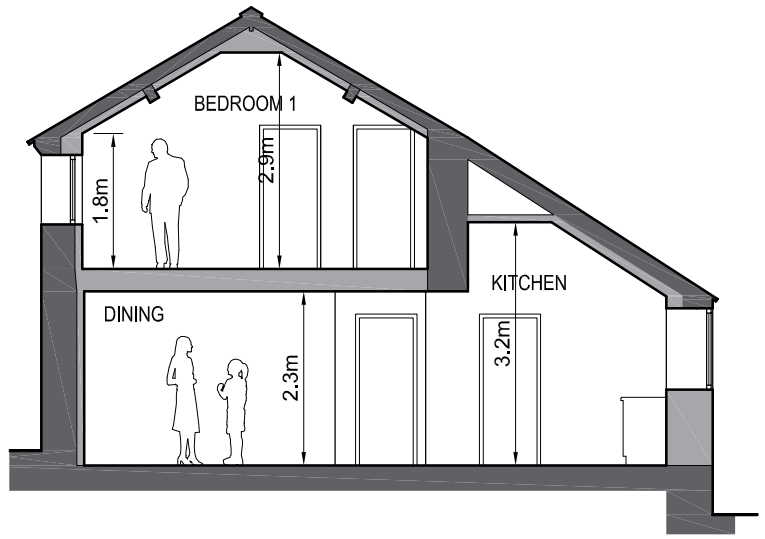

SECTION A-A

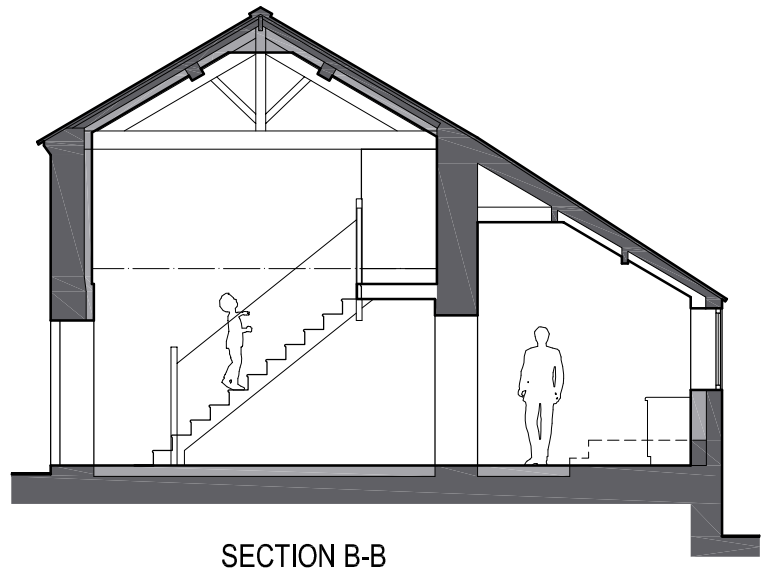

SECTION B-B

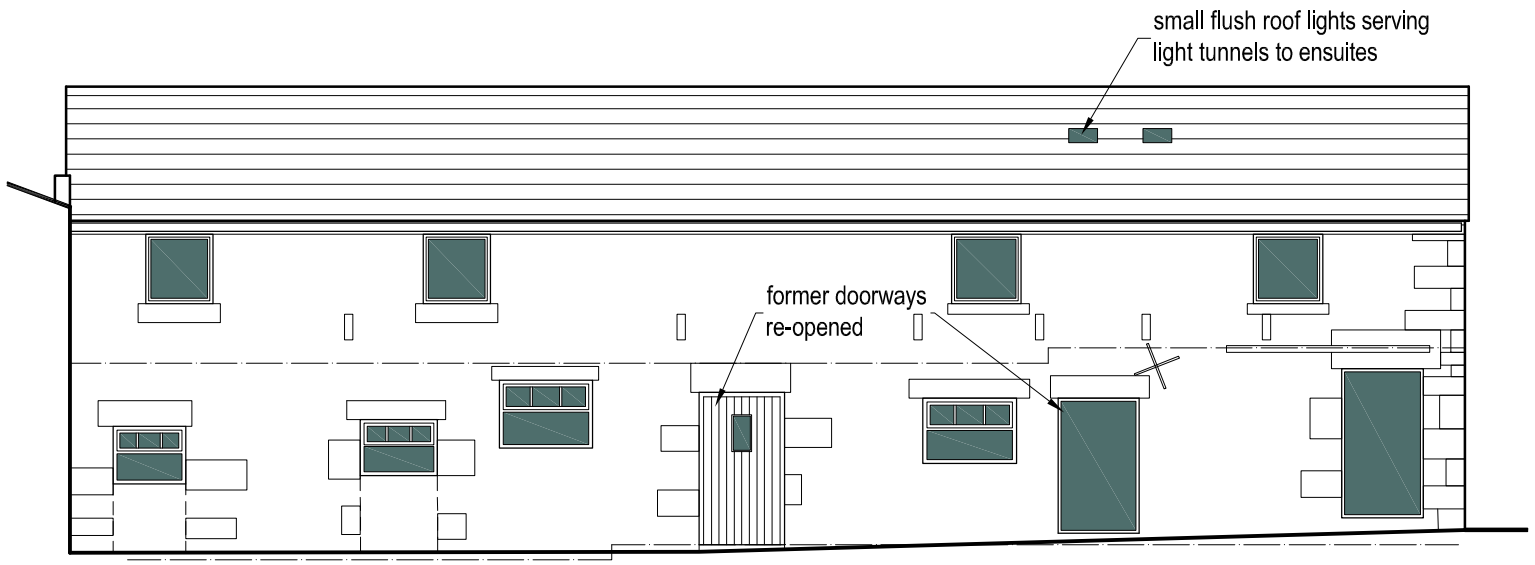

SOUTH ELEVATION

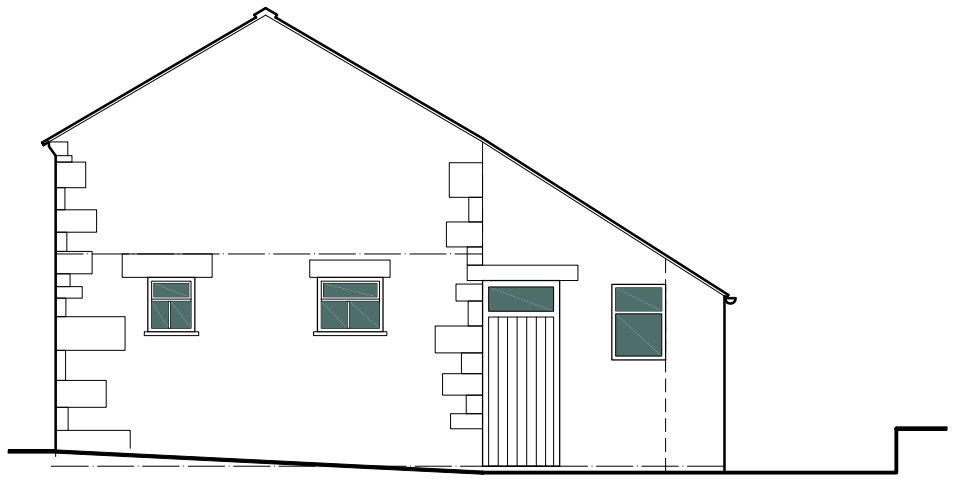

EAST ELEVATION

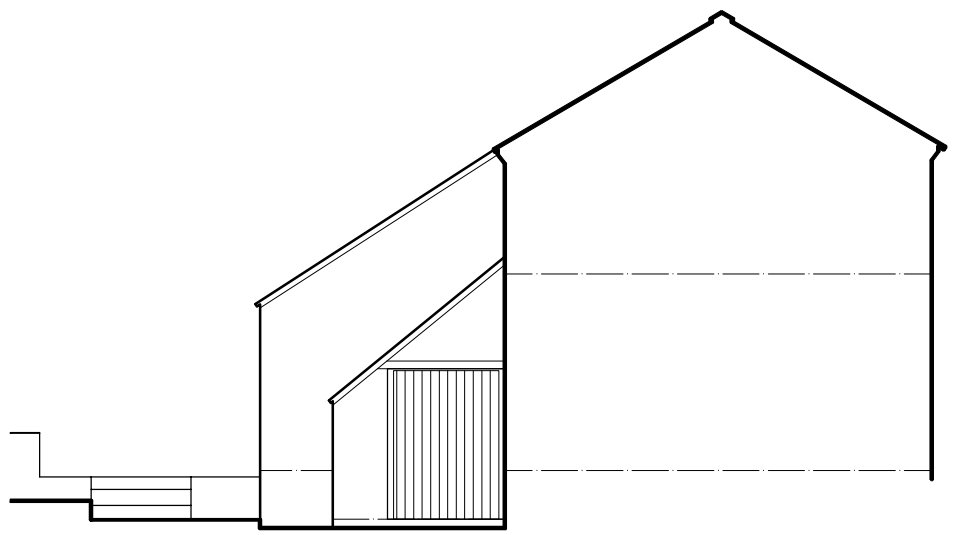

WEST ELEVATION

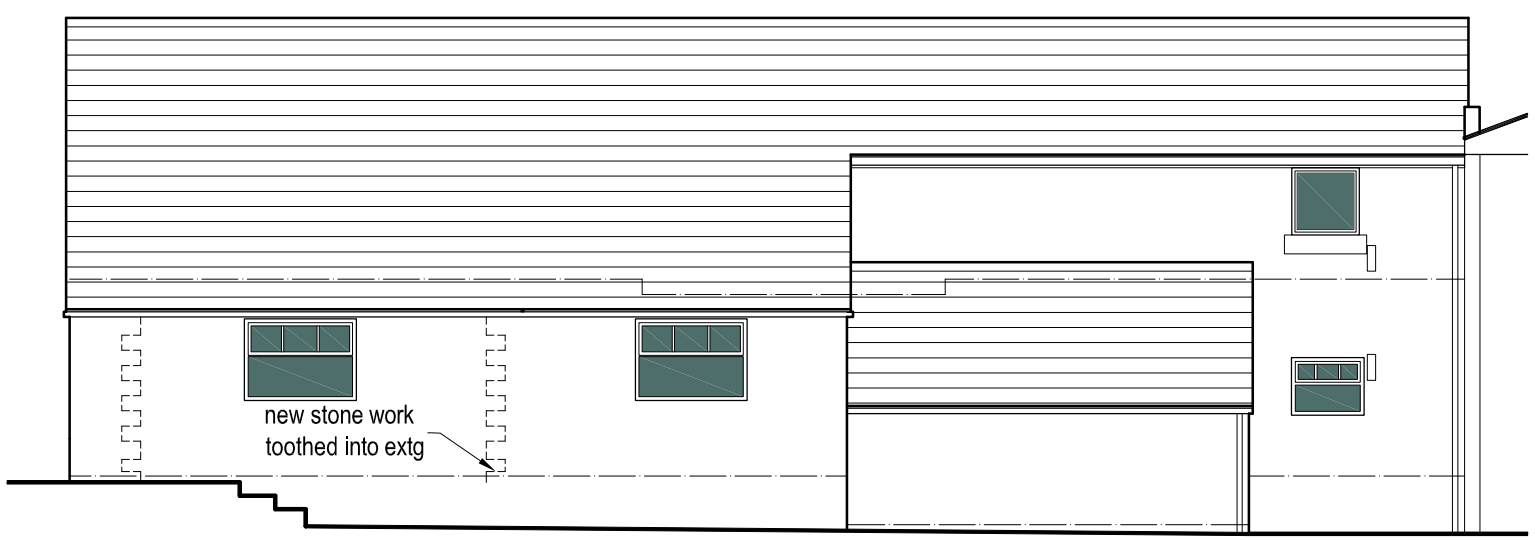

NORTH ELEVATION

Revisions

. . .

0 1 2 3 4 5m

job	Dial Lane Farm Barn, Congleton Barn Conversion			
title	First Floor Plan, Sections & Elevs as Prop.			
date 27.04.20	scale 1/100 @ A3	drawn by RA	dwg. no. DLFB-07	rev. .

Ian Ankers architecture
Building and Design Consultants
Ryecroft Farm, Rushton Spencer, Macclesfield, SK11 0RP
t 01260 546944
e ross@ianankers.co.uk
w www.ianankers.co.uk