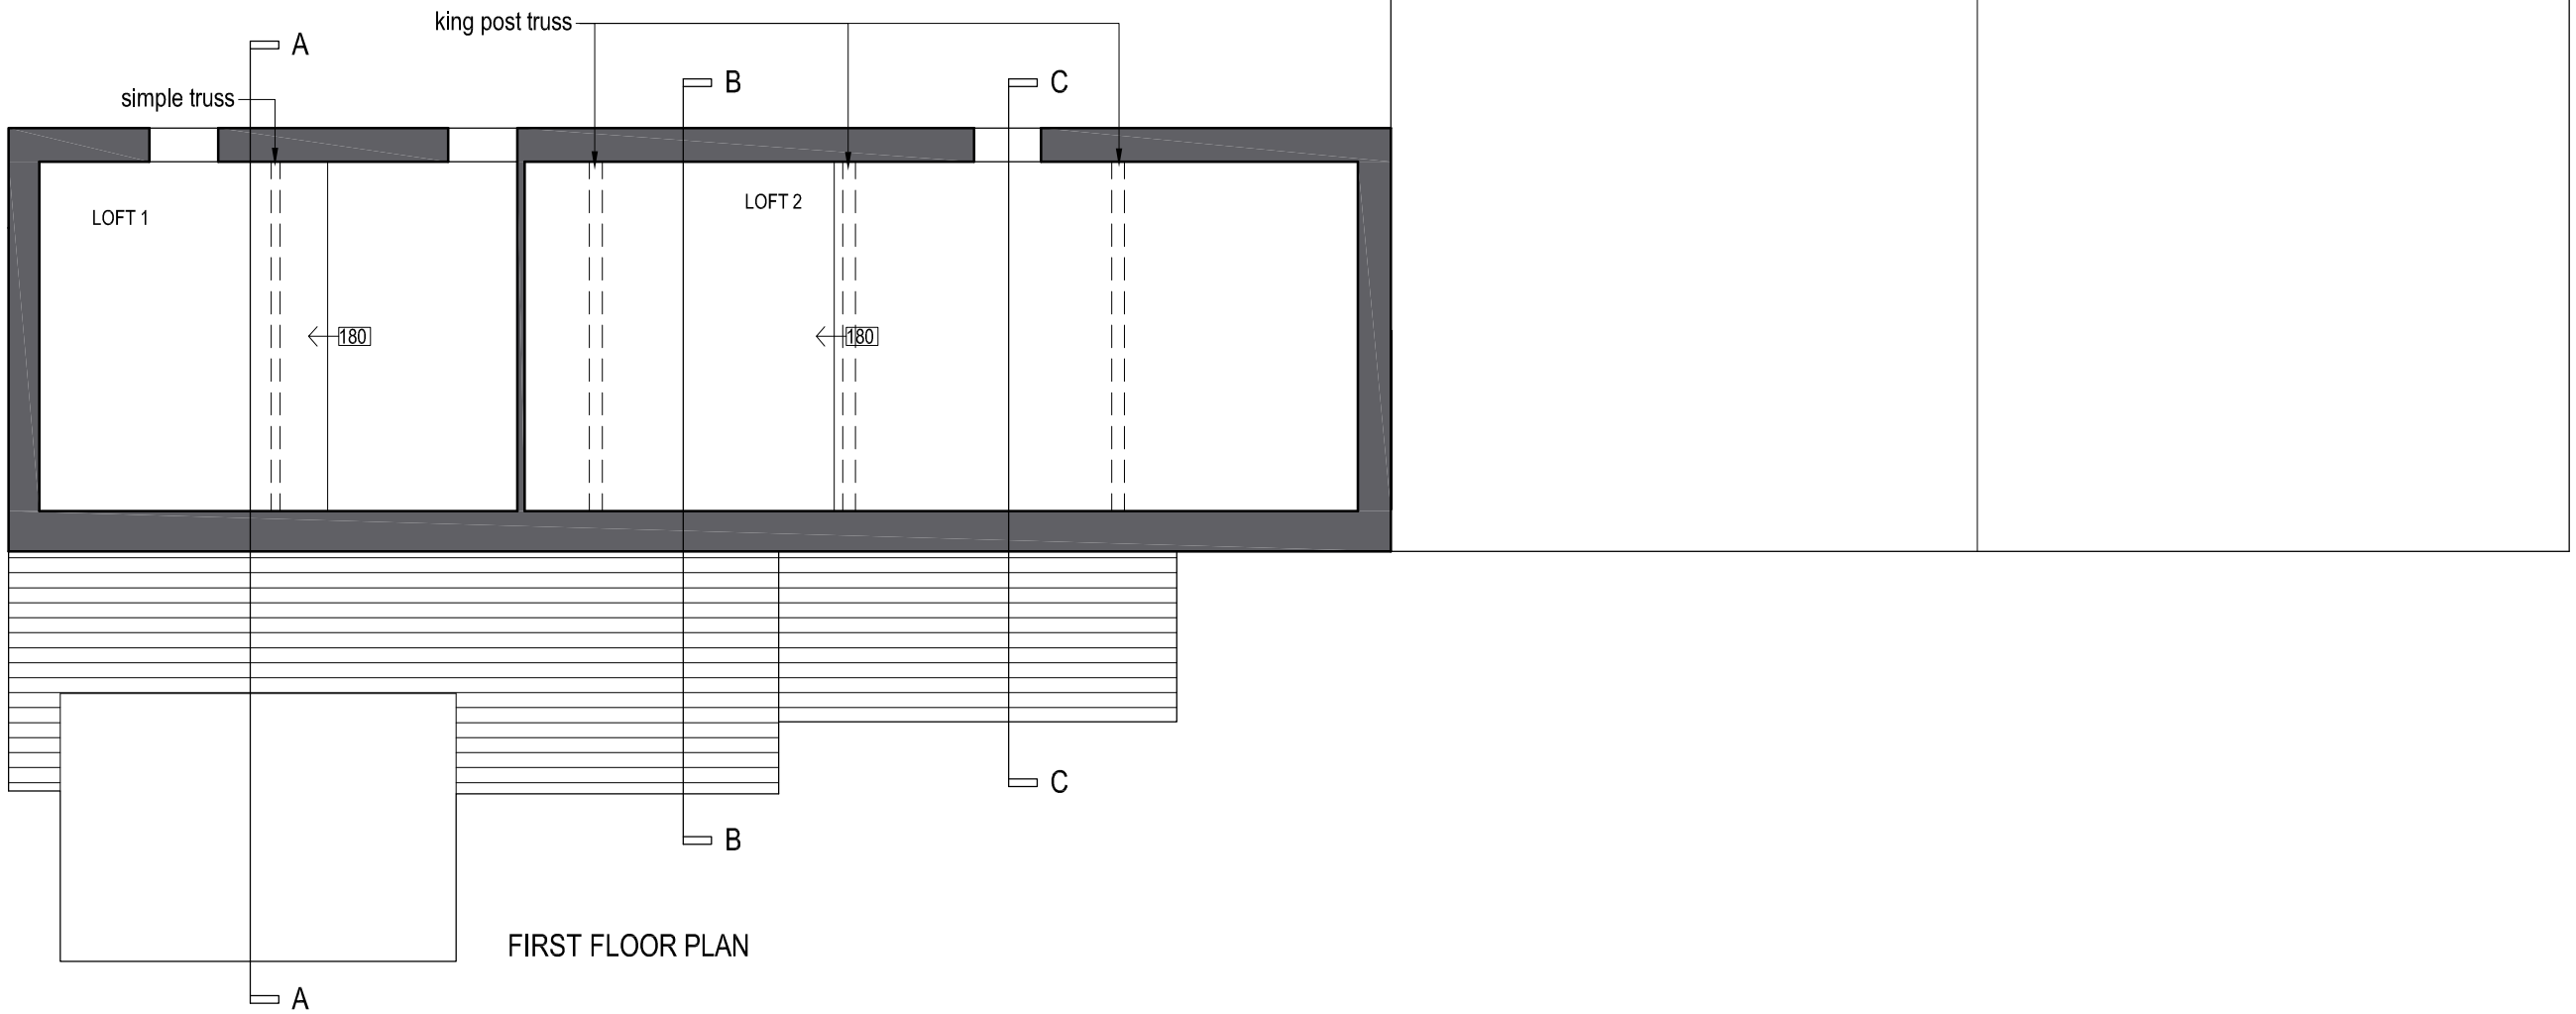

FIRST FLOOR PLAN

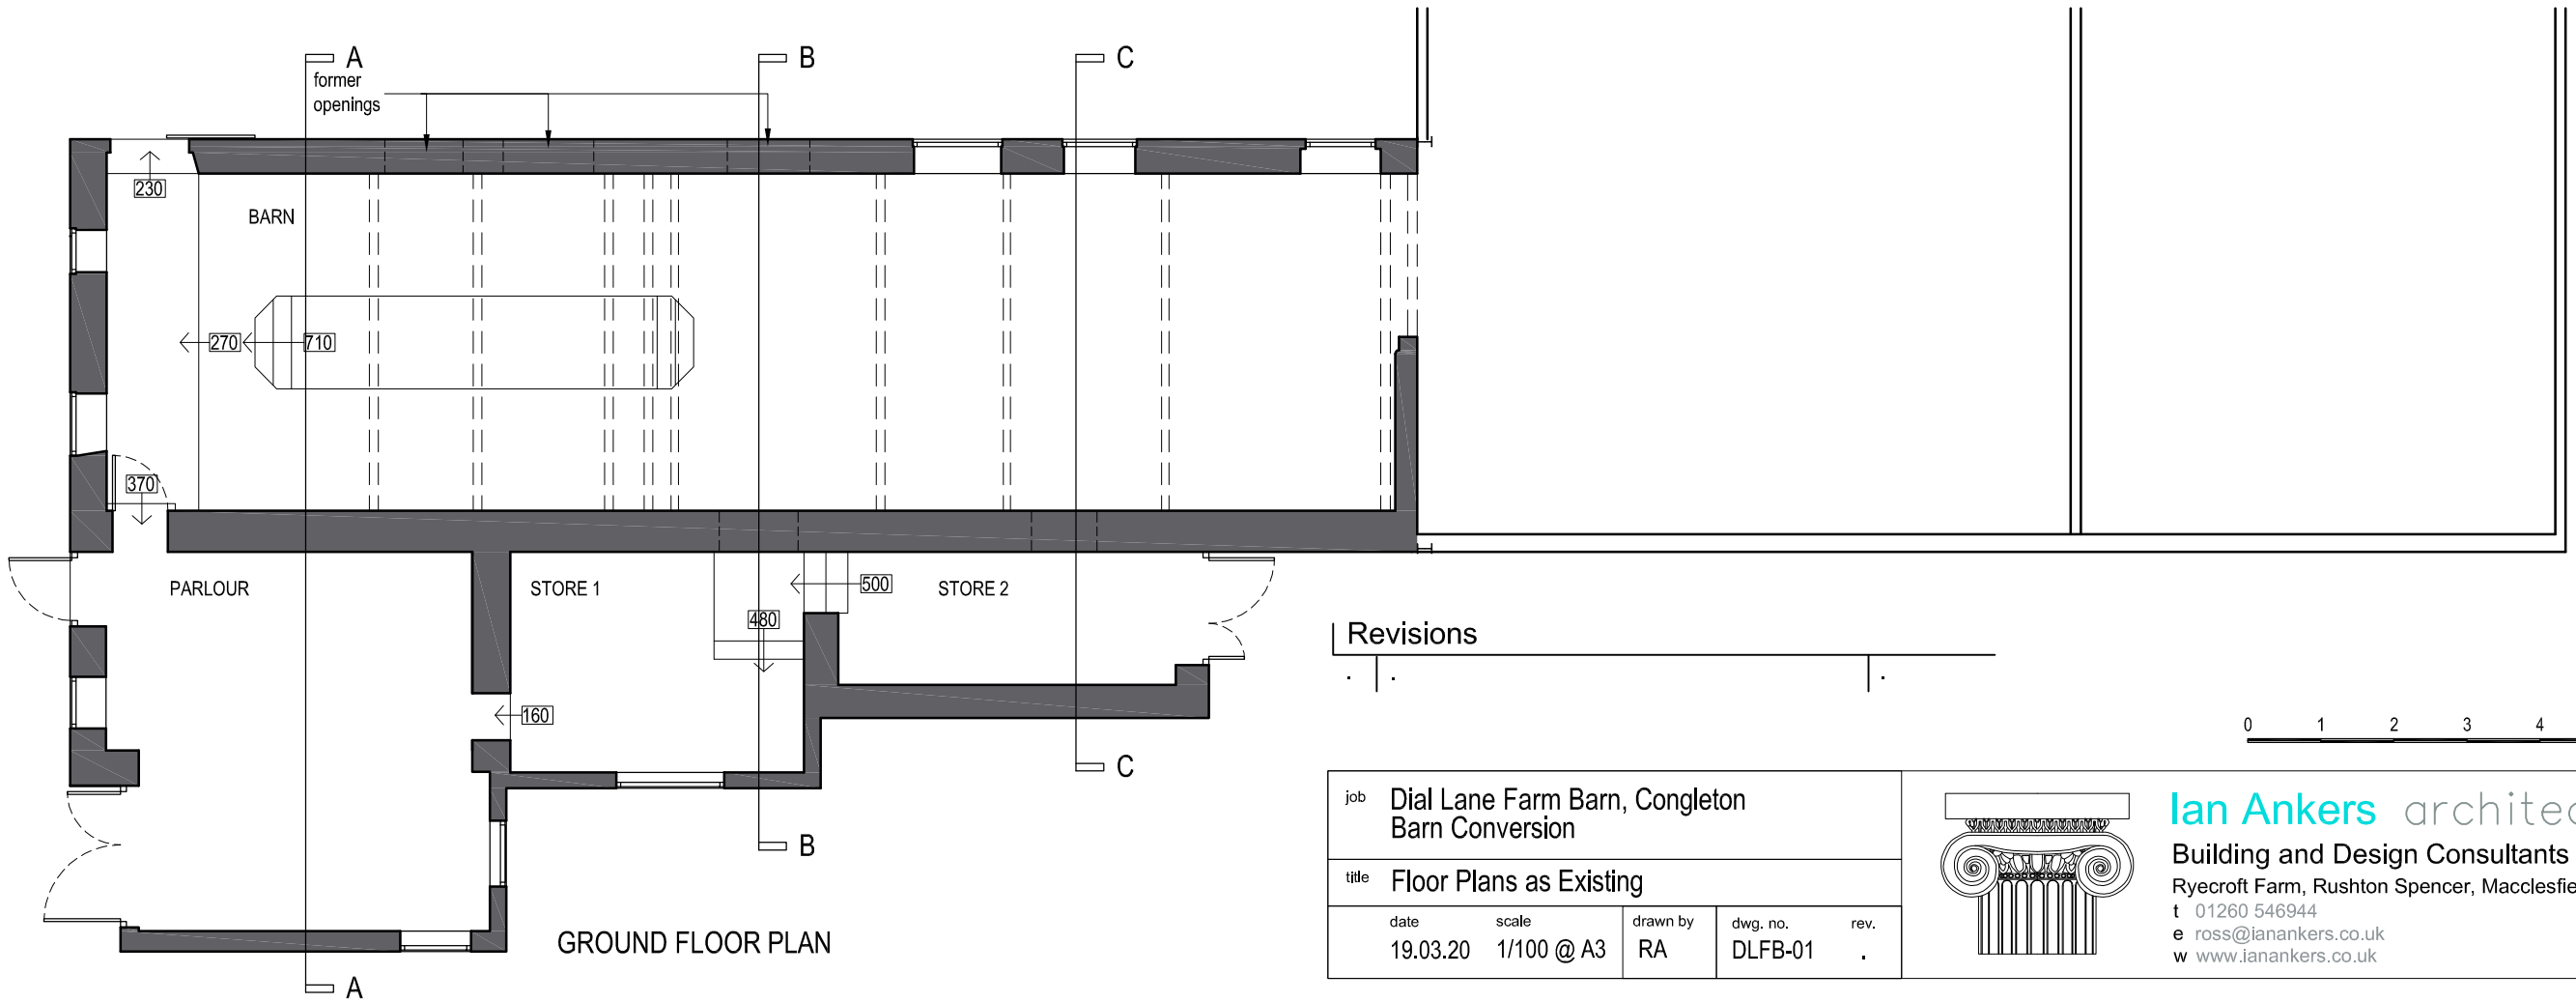

GROUND FLOOR PLAN

Revisions

. . .

0 1 2 3 4 5m

job	Dial Lane Farm Barn, Congleton Barn Conversion				
title	Floor Plans as Existing				
	date 19.03.20	scale 1/100 @ A3	drawn by RA	dwg. no. DLFB-01	rev. .

Ian Ankers architecture
Building and Design Consultants
Ryecroft Farm, Rushton Spencer, Macclesfield, SK11 0RP
t 01260 546944
e ross@ianankers.co.uk
w www.ianankers.co.uk