

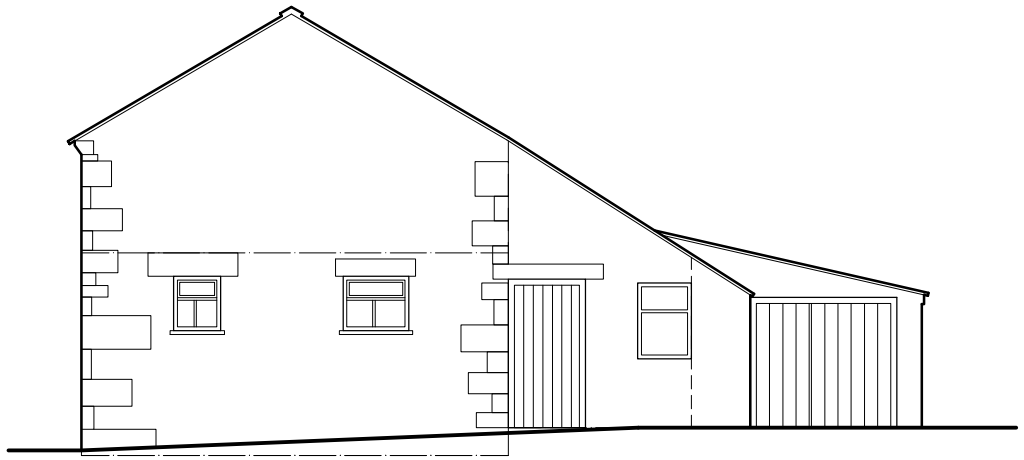


EAST ELEVATION

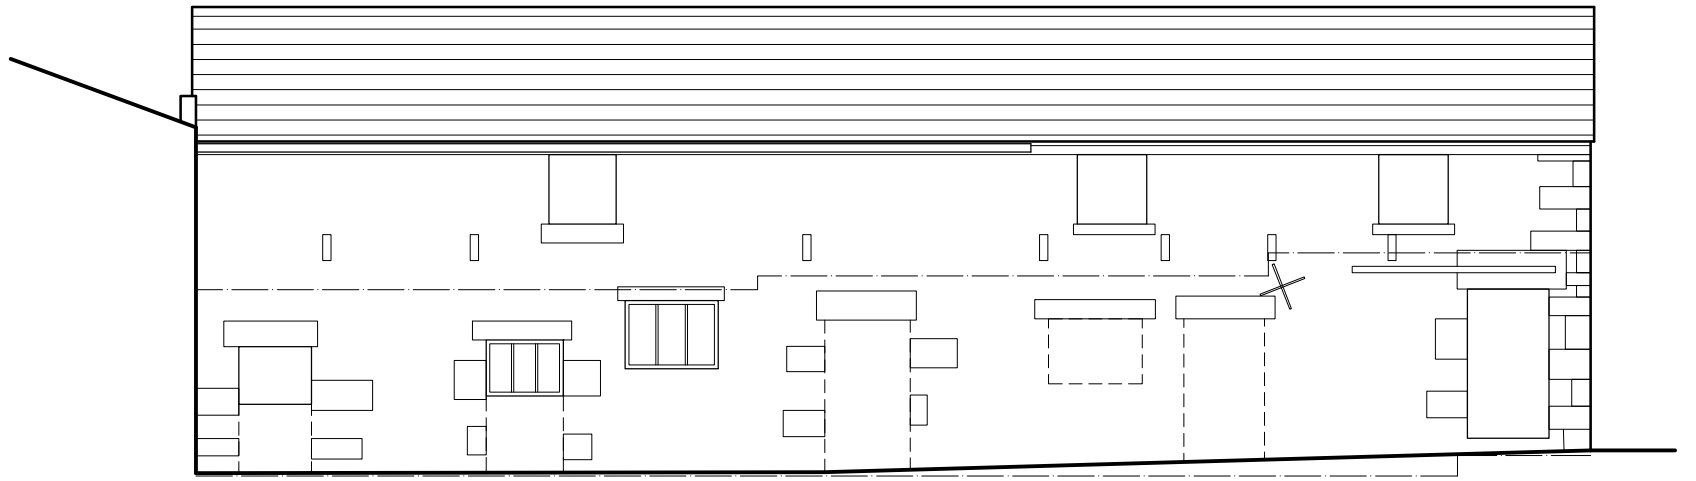


SOUTH ELEVATION

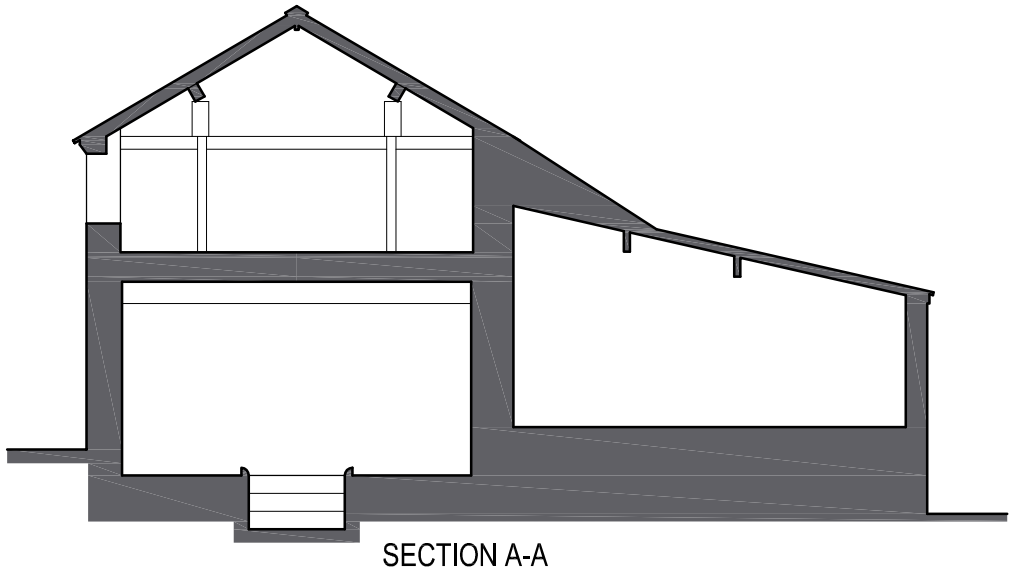


SECTION A-A




NORTH ELEVATION

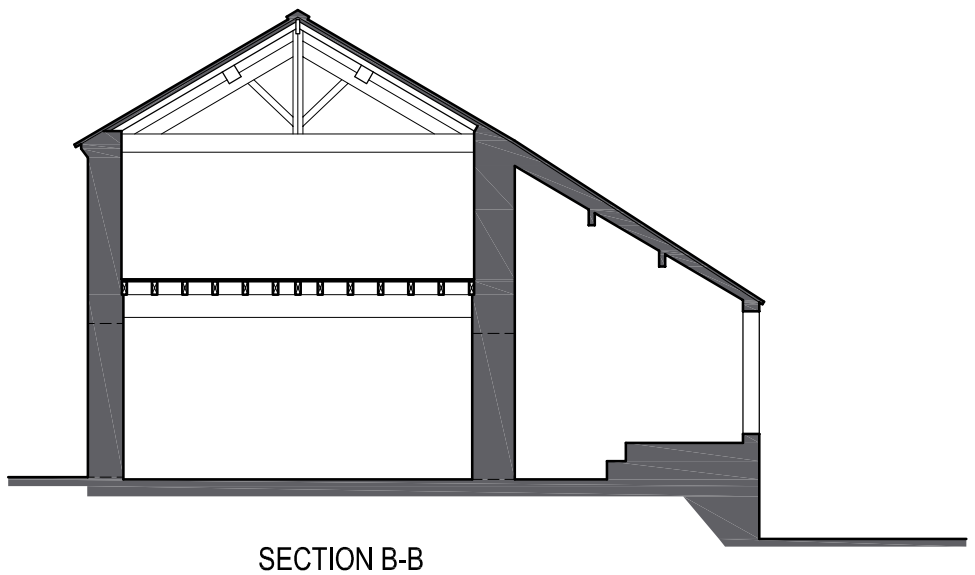

SECTION B-B

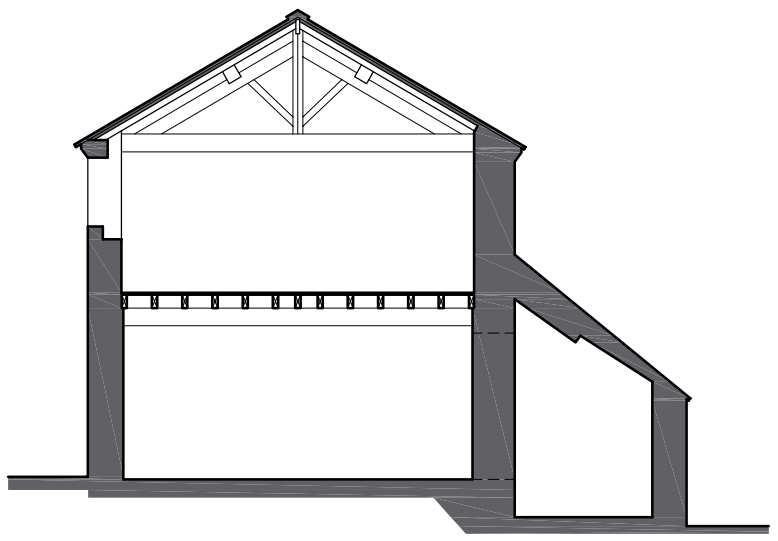

SECTION C-C

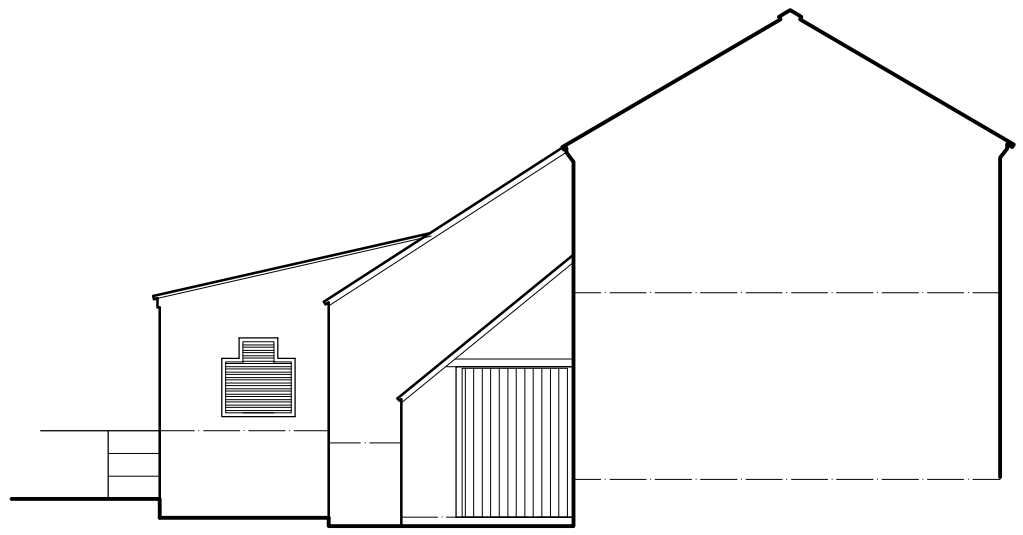

WEST ELEVATION

Revisions

. | . | .

0 1 2 3 4 5m

job Dial Lane Farm Barn, Congleton
Barn Conversion

title Elevations and Sections as Existing

date	scale	drawn by	dwg. no.	rev.
19.03.20	1/100 @ A3	RA	DLFB-02	.

Ian Ankers architecture
Building and Design Consultants
Ryecroft Farm, Rushton Spencer, Macclesfield, SK11 0RP
t 01260 546944
e ross@iananders.co.uk
w www.iananders.co.uk