

EXISTING SOUTH ELEVATION



EXISTING EAST ELEVATION

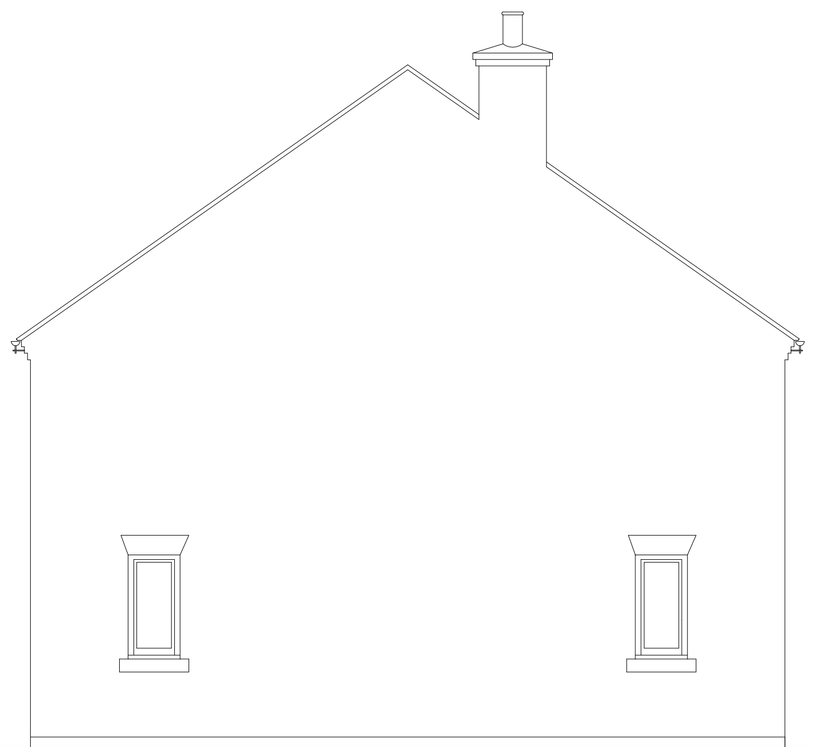

EXISTING WEST ELEVATION

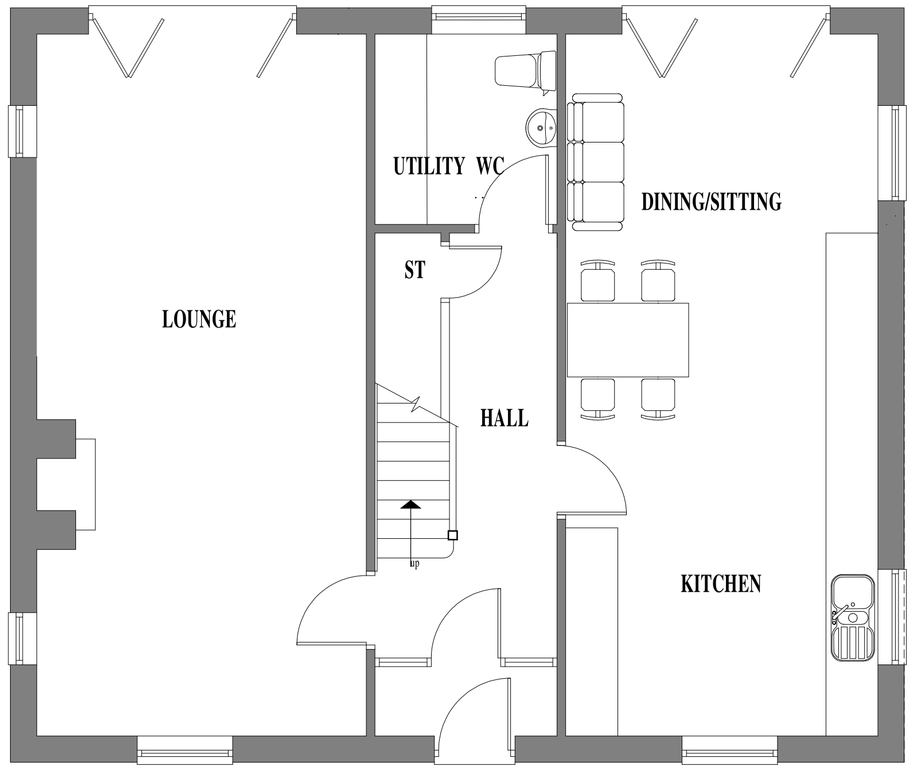

EXISTING GROUND FLOOR PLAN

0 1 2 3 4 5m

Building Design

CHARTERED INSTITUTE OF ARCHITECTURAL TECHNOLOGISTS

TITLE

PROPOSED PORCH
HACKWOOD LODGE
HOLLINS LANE
KINGSLEY
STAFFORDSHIRE
ST10 2EP

CLIENT

MR. AND MRS. M. CHAPPELL

DRAWING NO.

SURVEY AS EXISTING

SCALE: 1:50

DATE: JULY 2020

B. BLAKEMAN CIAT

15A, WHITMORE ROAD, NEWCASTLE,, STAFFORDSHIRE. ST5 3LY

TEL/FAX 01782 632911

PAPER SIZE A1