Channel Design ltd.
Ashbourne
Derbyshire

tel 01335 348452

registered in England and Wales
registered office
The Old Vicarage, 51 St. John Street, Ashbourne,
Derbyshire, DE6 1GH
company no. 06907156




Existing Front Elevation 1:100



Existing Side Elevation 1:100



Existing Rear Elevation 1:100

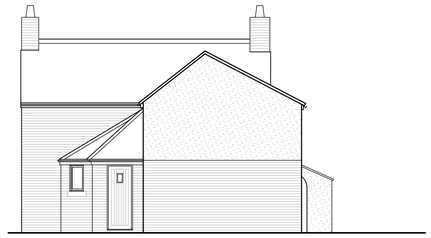


Existing Side Elevation 1:100


1:100 Scale

0 1 2 3 4 5

N

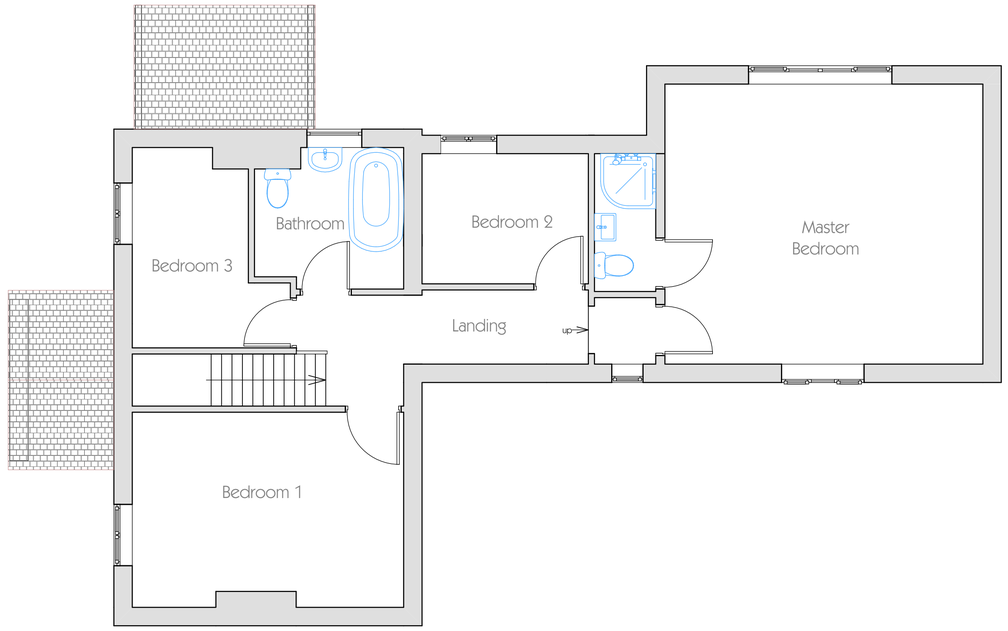

Existing First Floor Plan 1:50

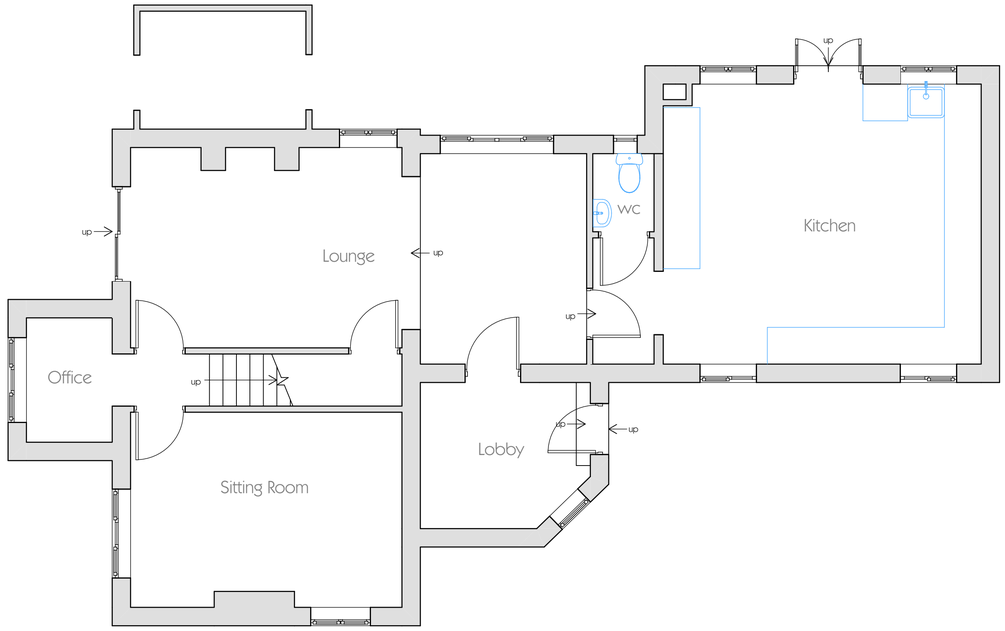

Existing Ground Floor Plan 1:50

1:50 Scale

0 1 2 3 4 5

rev.	details	by	date
B	Remove Do not Scale note as requested by LPA	LA	27/07/2020
A	Add elevations	LA	3/7/20

Project
Zambrano
The Cottage
Swinscoe

Drawing Name
Existing plans and elevations

Drawn by DTA
Date 10/6/2020

Project No. 1906
Drawing Scale 1:50 & 1:100

Layout ID 01B
Status Planning

Original produced at A1 (841x594) not to reproduce with out written permission of Channel Design Ltd.